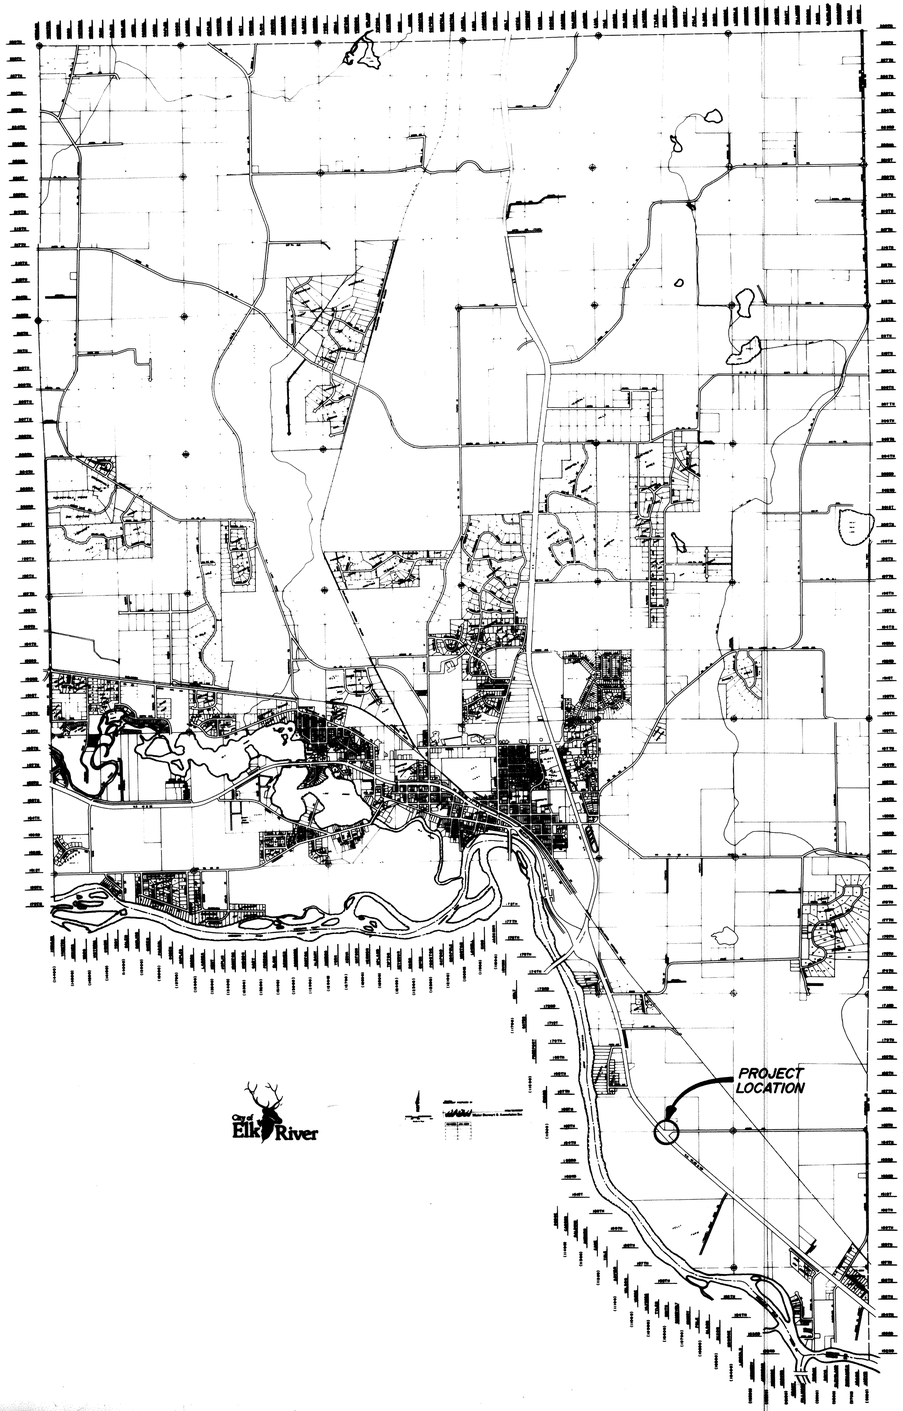

TURN LANE CONSTRUCTION

U.S. HIGHWAY 10 & 165TH AVENUE

I HEREBY CERTIFY THAT THIS PLAN, SPECIFICATION, OR REPORT WAS PREPARED BY ME OR UNDER MY DIRECT SUPERVISION AND I AM A DULY REGISTERED PROFESSIONAL ENGINEER UNDER THE LAWS OF THE STATE OF MINNESOTA.

Terry J. Maurer

DATE 8/15/90 MINNESOTA REGISTRATION NO. 15316

CONSULTING ENGINEERS
Maier Stewart & Associates Inc.
1959 SLOAN PLACE (612) 774-6021 ST. PAUL, MINNESOTA 55117

City of Elk River

DRAWING NUMBER

DRAWING NUMBER

DRAWING NUMBER
10USHWY 90
1

Construction—1990