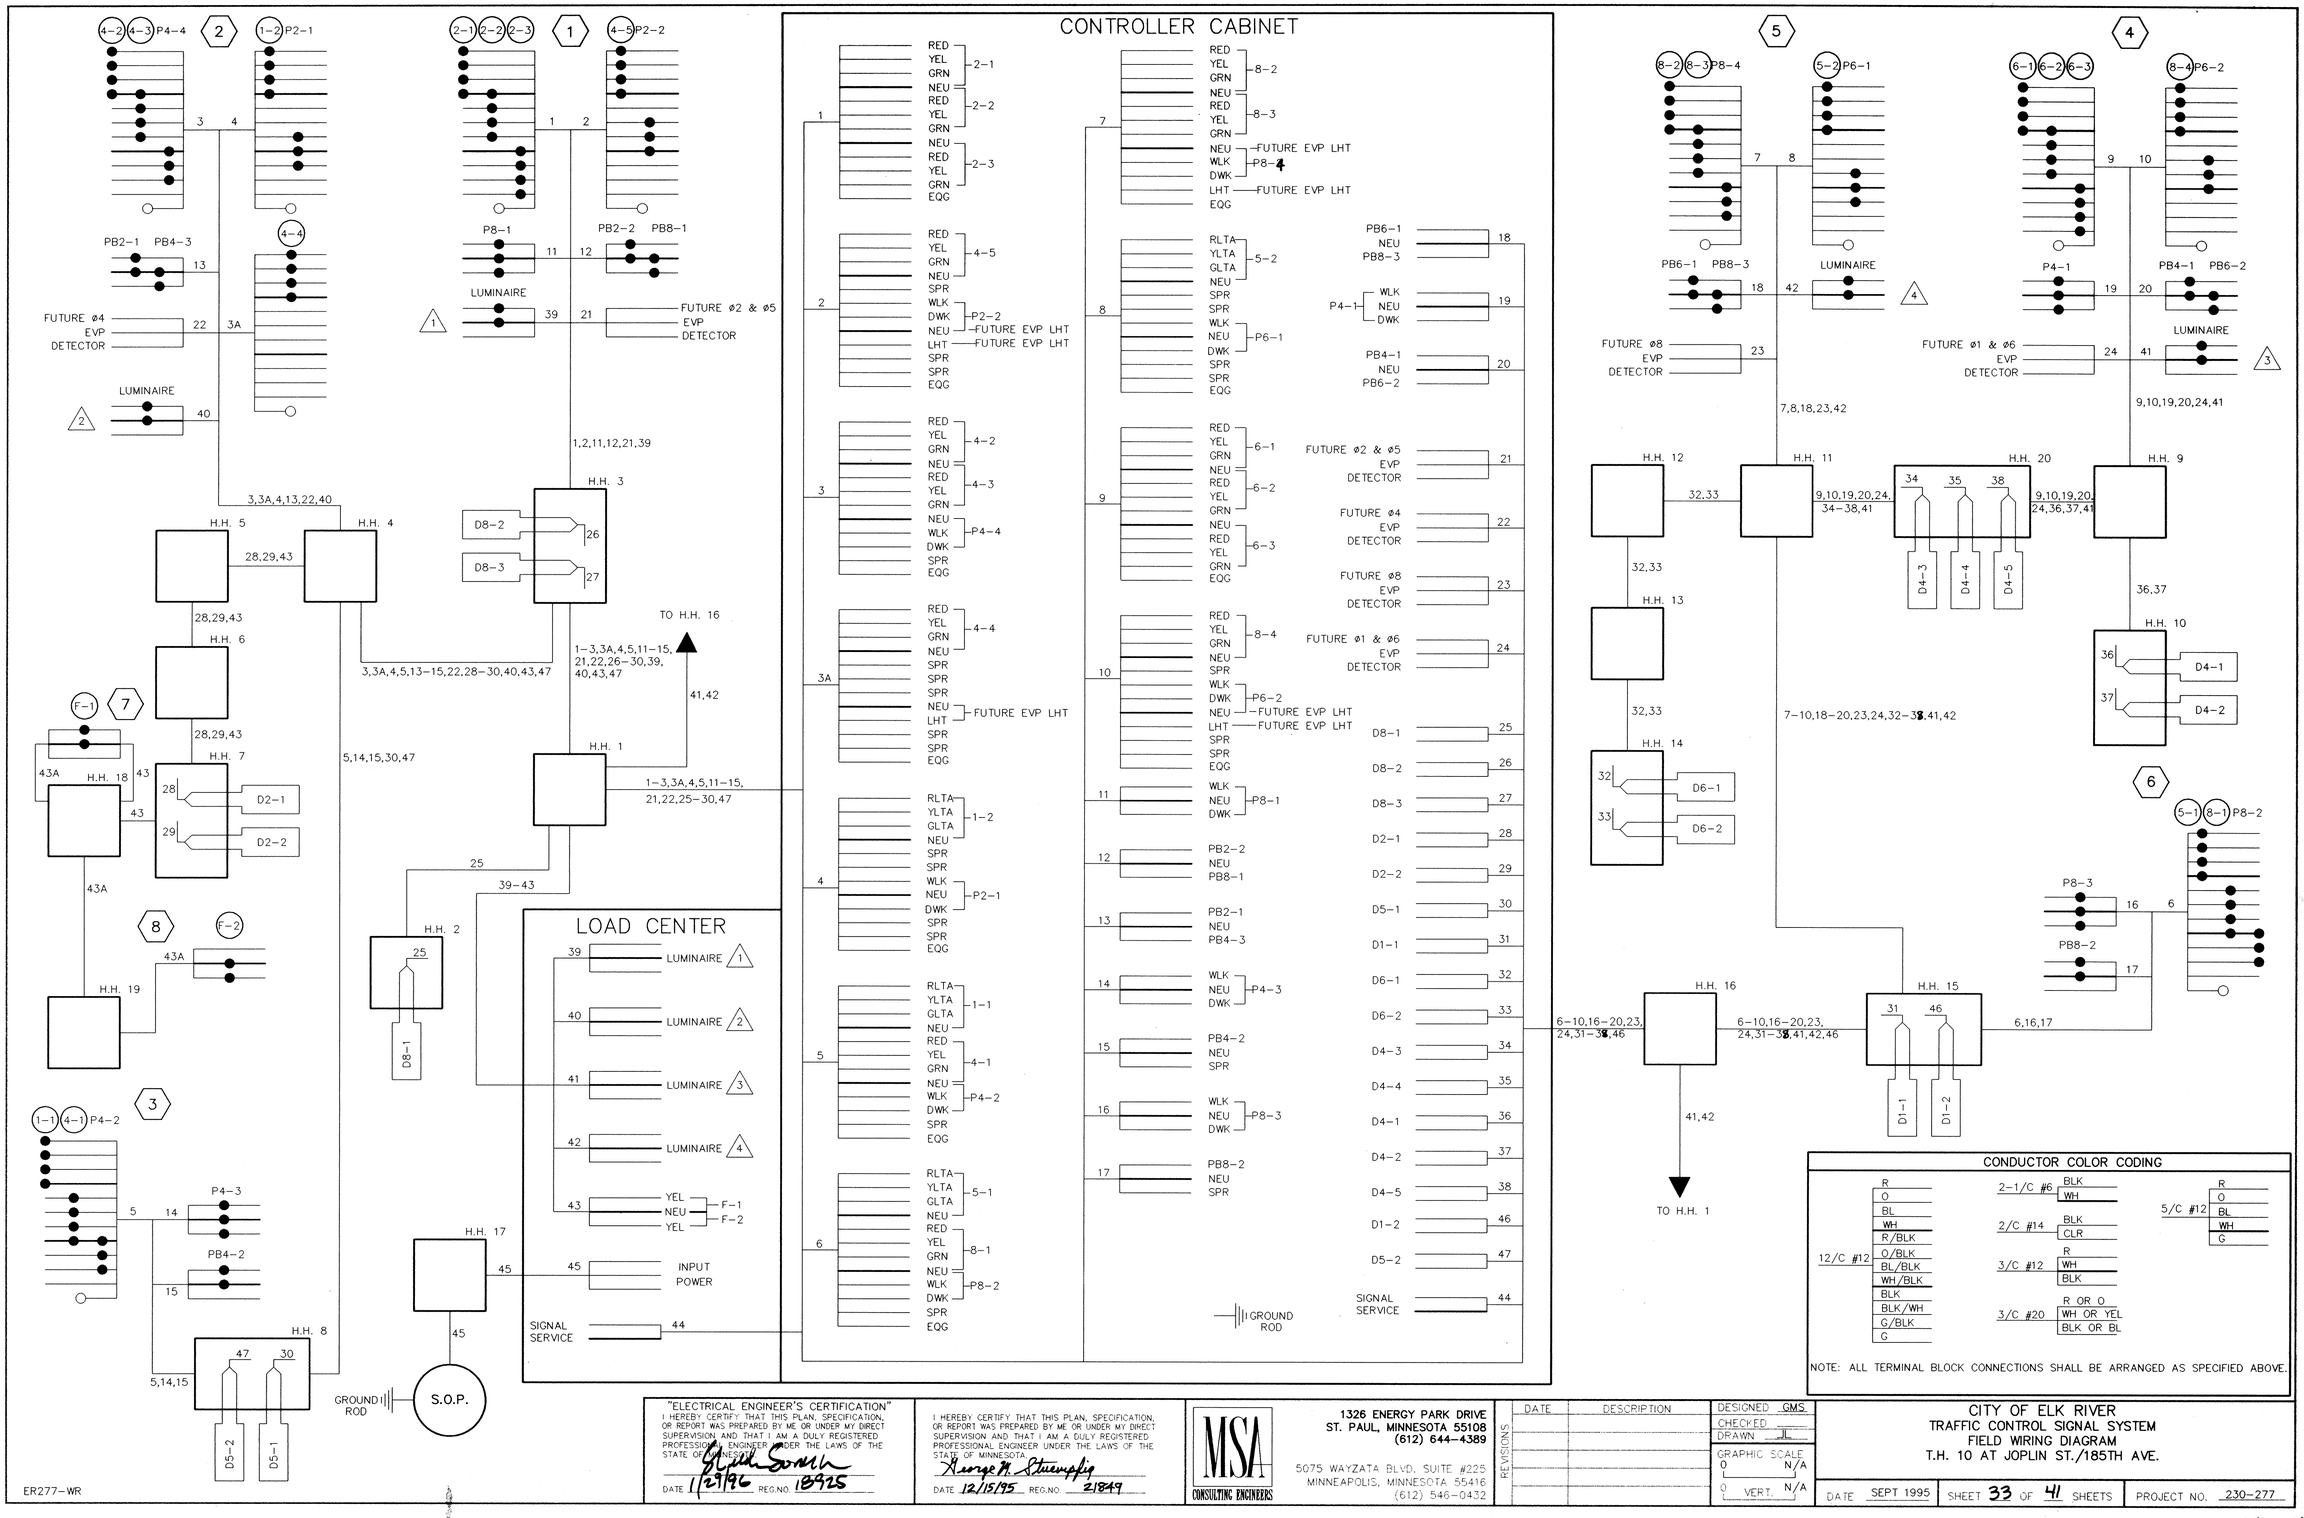

"ELECTRICAL ENGINEER'S CERTIFICATION"
I HEREBY CERTIFY THAT THIS PLAN, SPECIFICATION, OR REPORT WAS PREPARED BY ME OR UNDER MY DIRECT SUPERVISION AND THAT I AM A DULY REGISTERED PROFESSIONAL ENGINEER UNDER THE LAWS OF THE STATE OF MINNESOTA.
DATE 12/29/96 REG.NO. 18925

I HEREBY CERTIFY THAT THIS PLAN, SPECIFICATION, OR REPORT WAS PREPARED BY ME OR UNDER MY DIRECT SUPERVISION AND THAT I AM A DULY REGISTERED PROFESSIONAL ENGINEER UNDER THE LAWS OF THE STATE OF MINNESOTA.
DATE 12/15/95 REG.NO. 21849

MSA CONSULTING ENGINEERS
1326 ENERGY PARK DRIVE
ST. PAUL, MINNESOTA 55108
(612) 644-4389
5075 WAYZATA BLVD. SUITE #225
MINNEAPOLIS, MINNESOTA 55416
(612) 546-0432

REVISIONS	DATE	DESCRIPTION

DESIGNED GMS
CHECKED
DRAWN JL
GRAPHIC SCALE 0 N/A
0 VERT. N/A

CITY OF ELK RIVER
TRAFFIC CONTROL SIGNAL SYSTEM
FIELD WIRING DIAGRAM
T.H. 10 AT JOPLIN ST./185TH AVE.

DATE SEPT 1995 | SHEET 33 OF 41 SHEETS | PROJECT NO. 230-277

ER277-WR

DRAWING NUMBER
185AV.96
26
(33 of 41)

SAFCO PRODUCTS • NEW HOPE, MINNESOTA
REORDER BY PART NUMBER 6502
POSITION CODE OF PRINT ON THIS LINE

Thu Dec 14 10:27:49 1995

1221