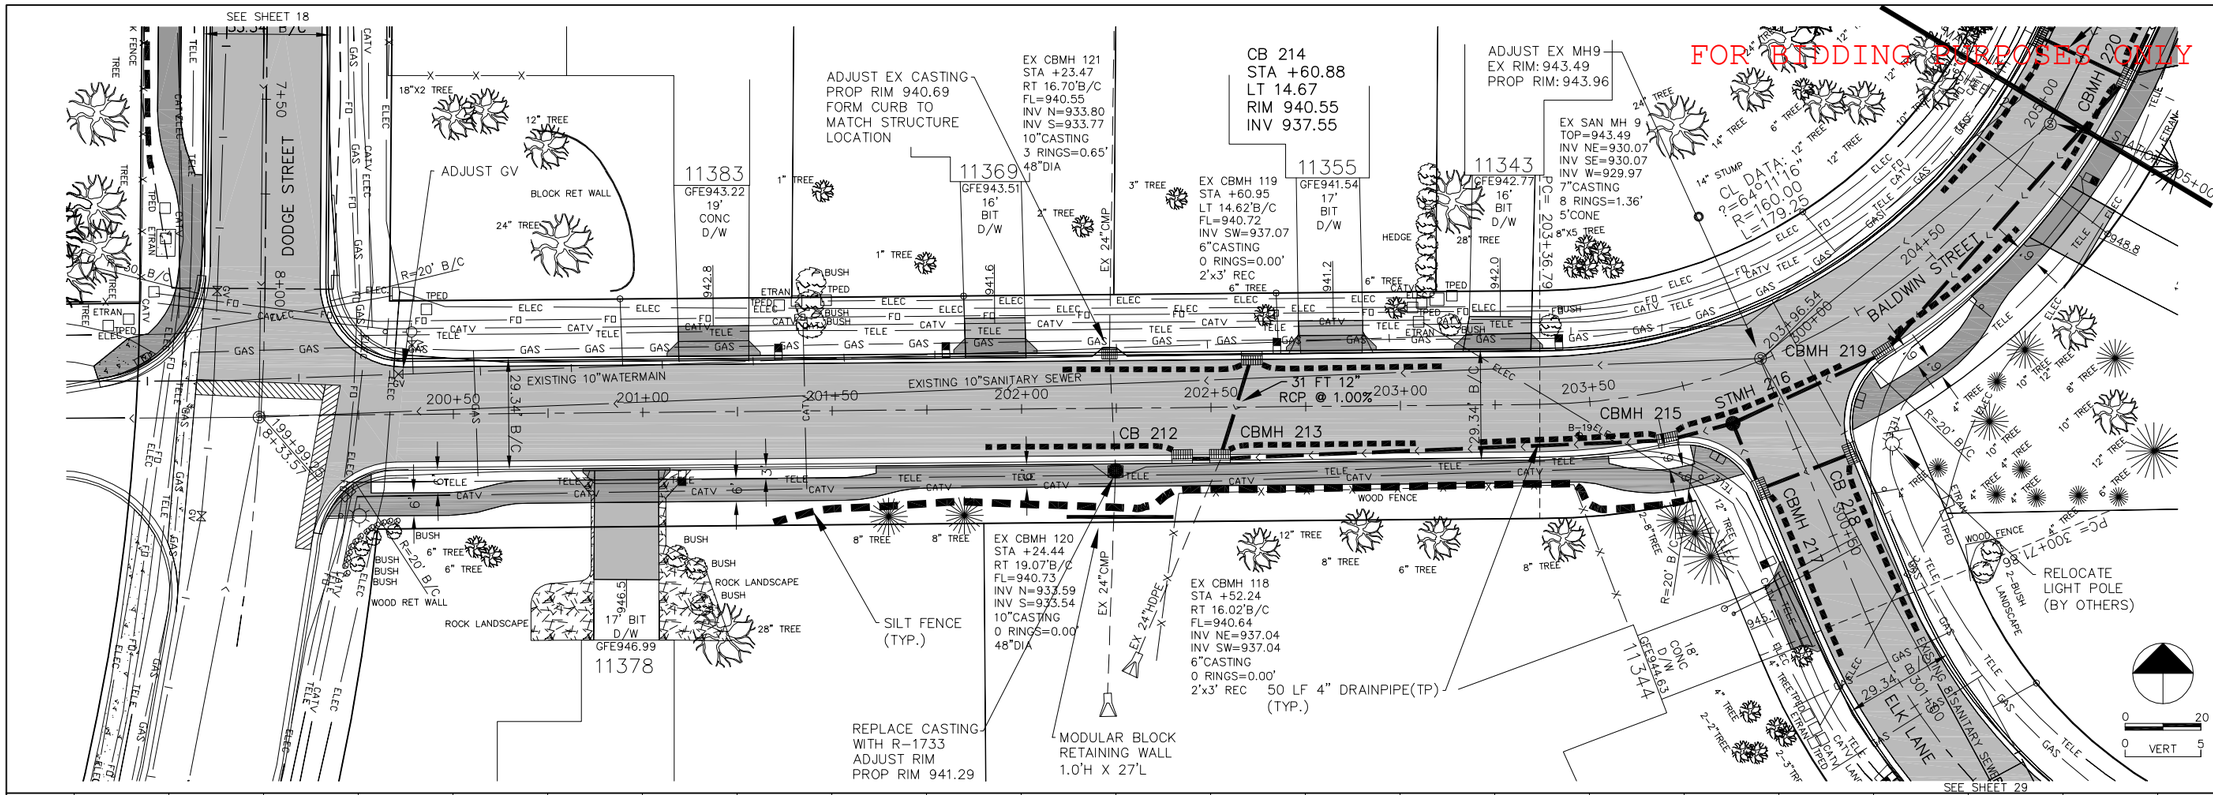

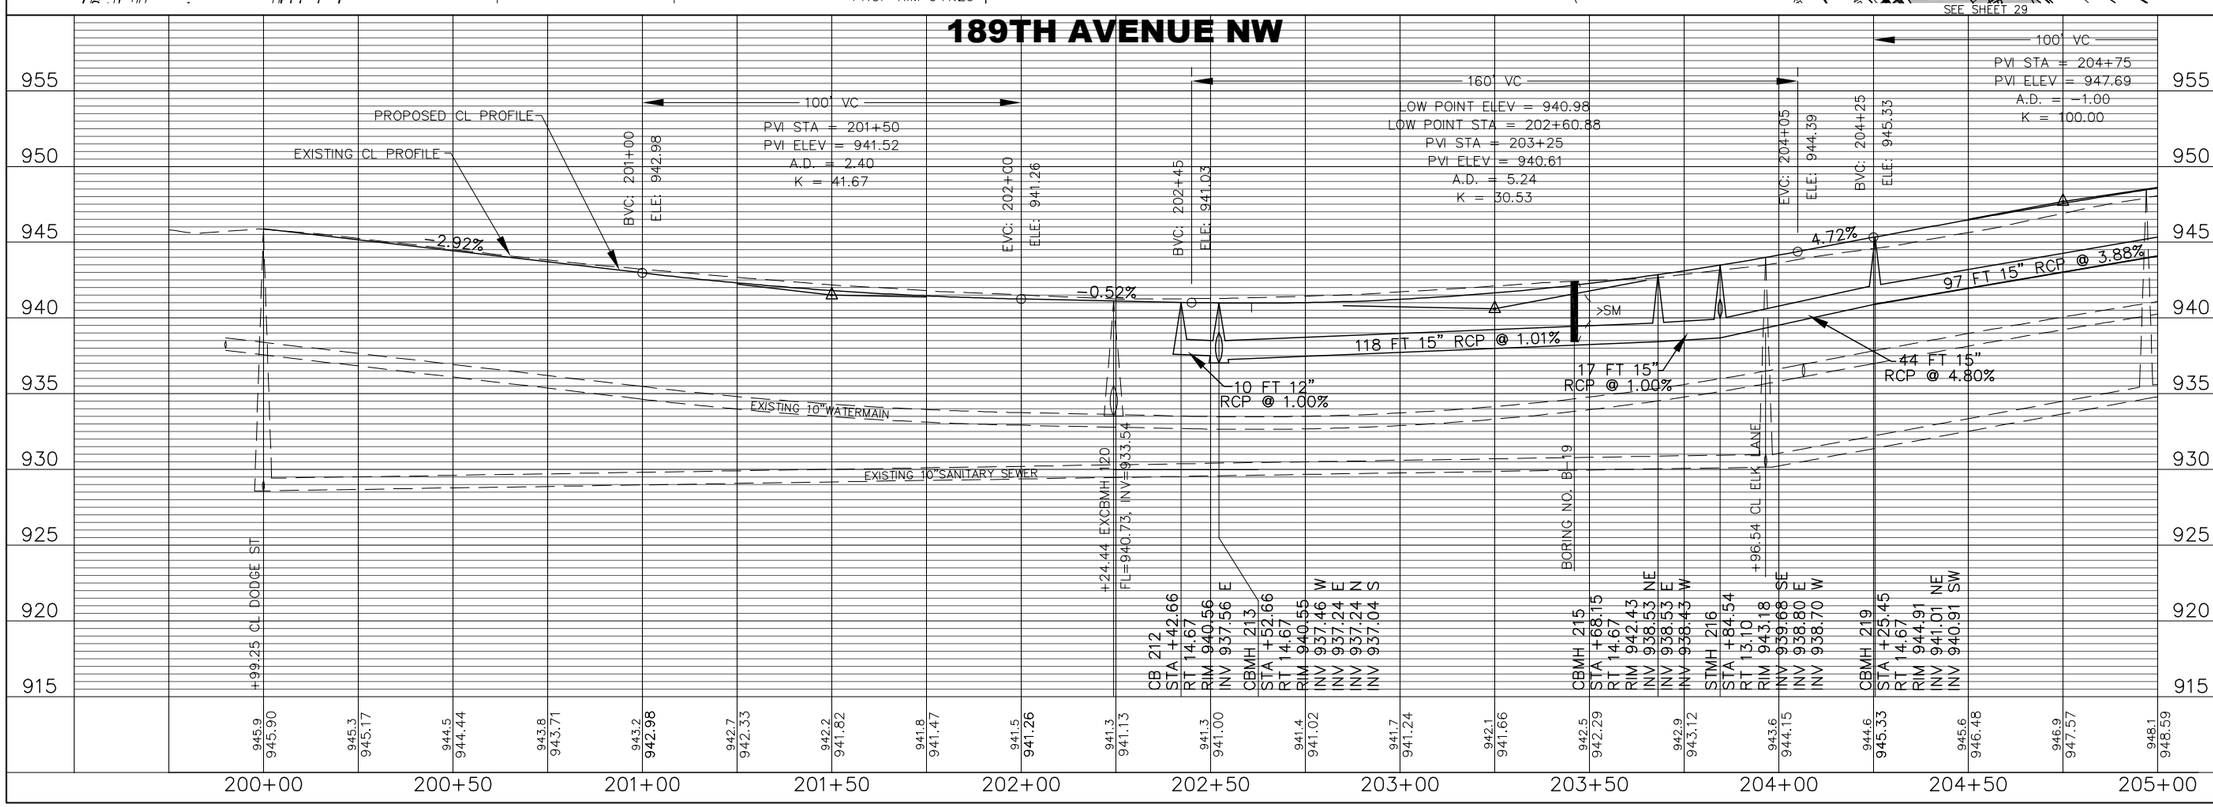

REVISIONS

NO.	DATE	BY	DESCRIPTION

I HEREBY CERTIFY THAT THIS PLAN, SPECIFICATION, OR REPORT WAS PREPARED BY ME OR UNDER MY DIRECT SUPERVISION AND THAT I AM A DULY LICENSED PROFESSIONAL ENGINEER UNDER THE LAWS OF THE STATE OF MINNESOTA.

Print Name:: JOHN M. ANDERSON

Signature:

Date: 02-26-07 License # 25889

CITY OF ELK RIVER
2007 STREET IMPROVEMENTS
DEERFIELD 3RD

PLAN AND PROFILE
189TH AVENUE NW

200+00 TO 205+00

BDM
Consulting Engineers and Surveyors, PLC
11040 183rd Cir. NW, Suite A
Elk River, MN 55330
Phone: (763) 441-0877
Fax: (763) 441-1090
bdmce.com

DRAWN BY: JBK
CHECKED BY: JMA
DESIGNED BY: JMA
JOB NO. 226152

SHEET 20 SHEETS 124