FOR BIDDING PURPOSES ONLY

NOTES:
1. EXISTING LANDSCAPING FEATURES SHALL BE PROTECTED IF NECESSARY, SALVAGING AND REINSTALLING SHALL BE CONSIDERED INCIDENTAL.
2. ALL DRIVEWAYS SHALL BE FULL DEPTH STRAIGHT LINE SAW CUT IMMEDIATELY PROCEEDING PAVING.

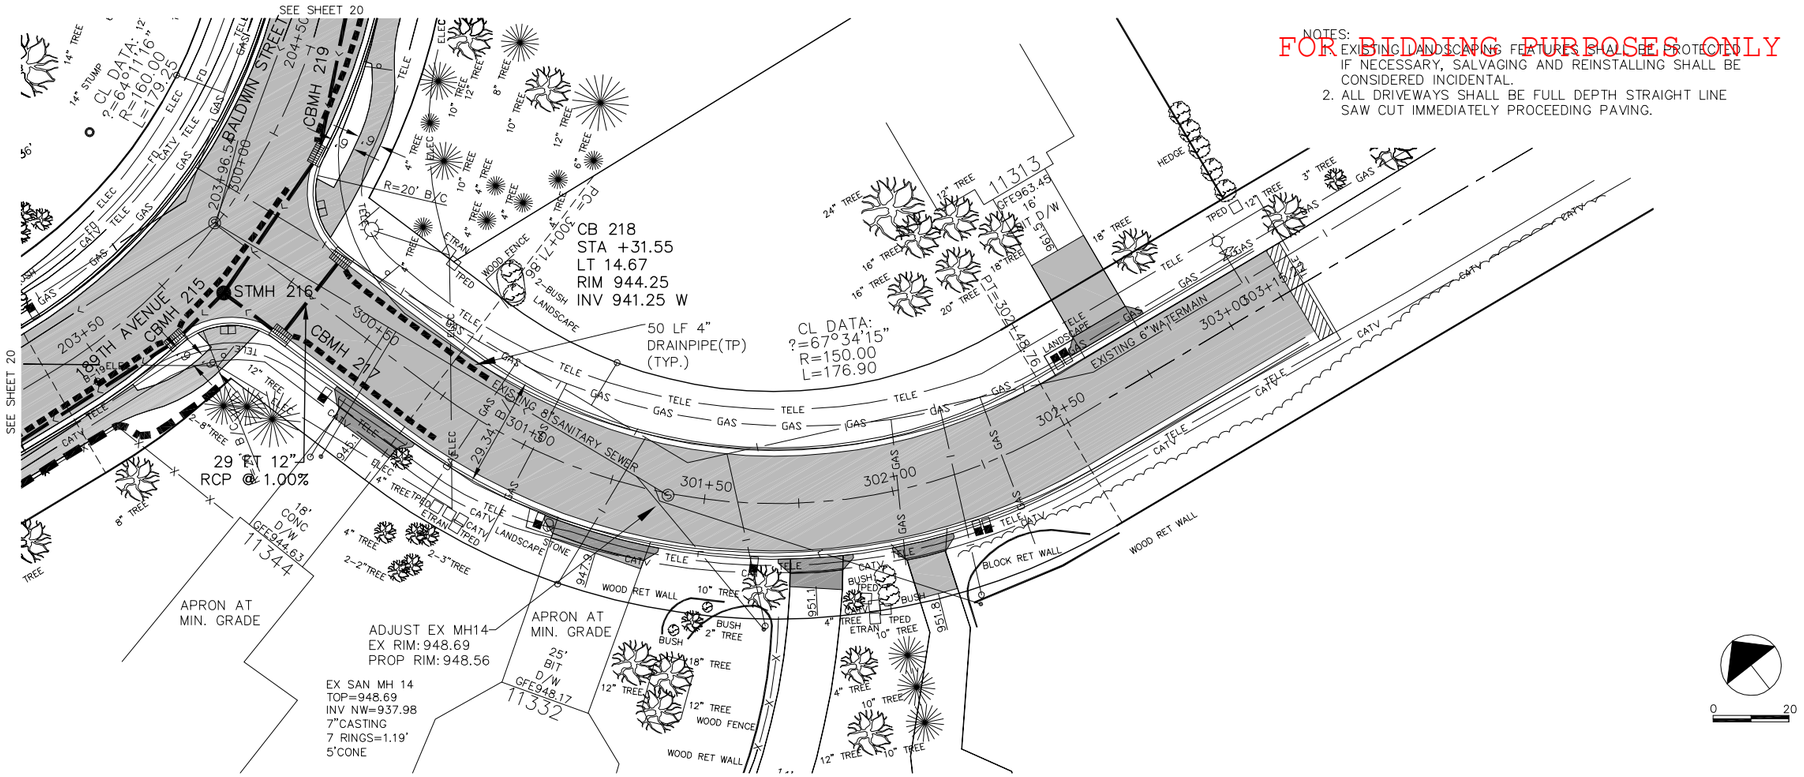

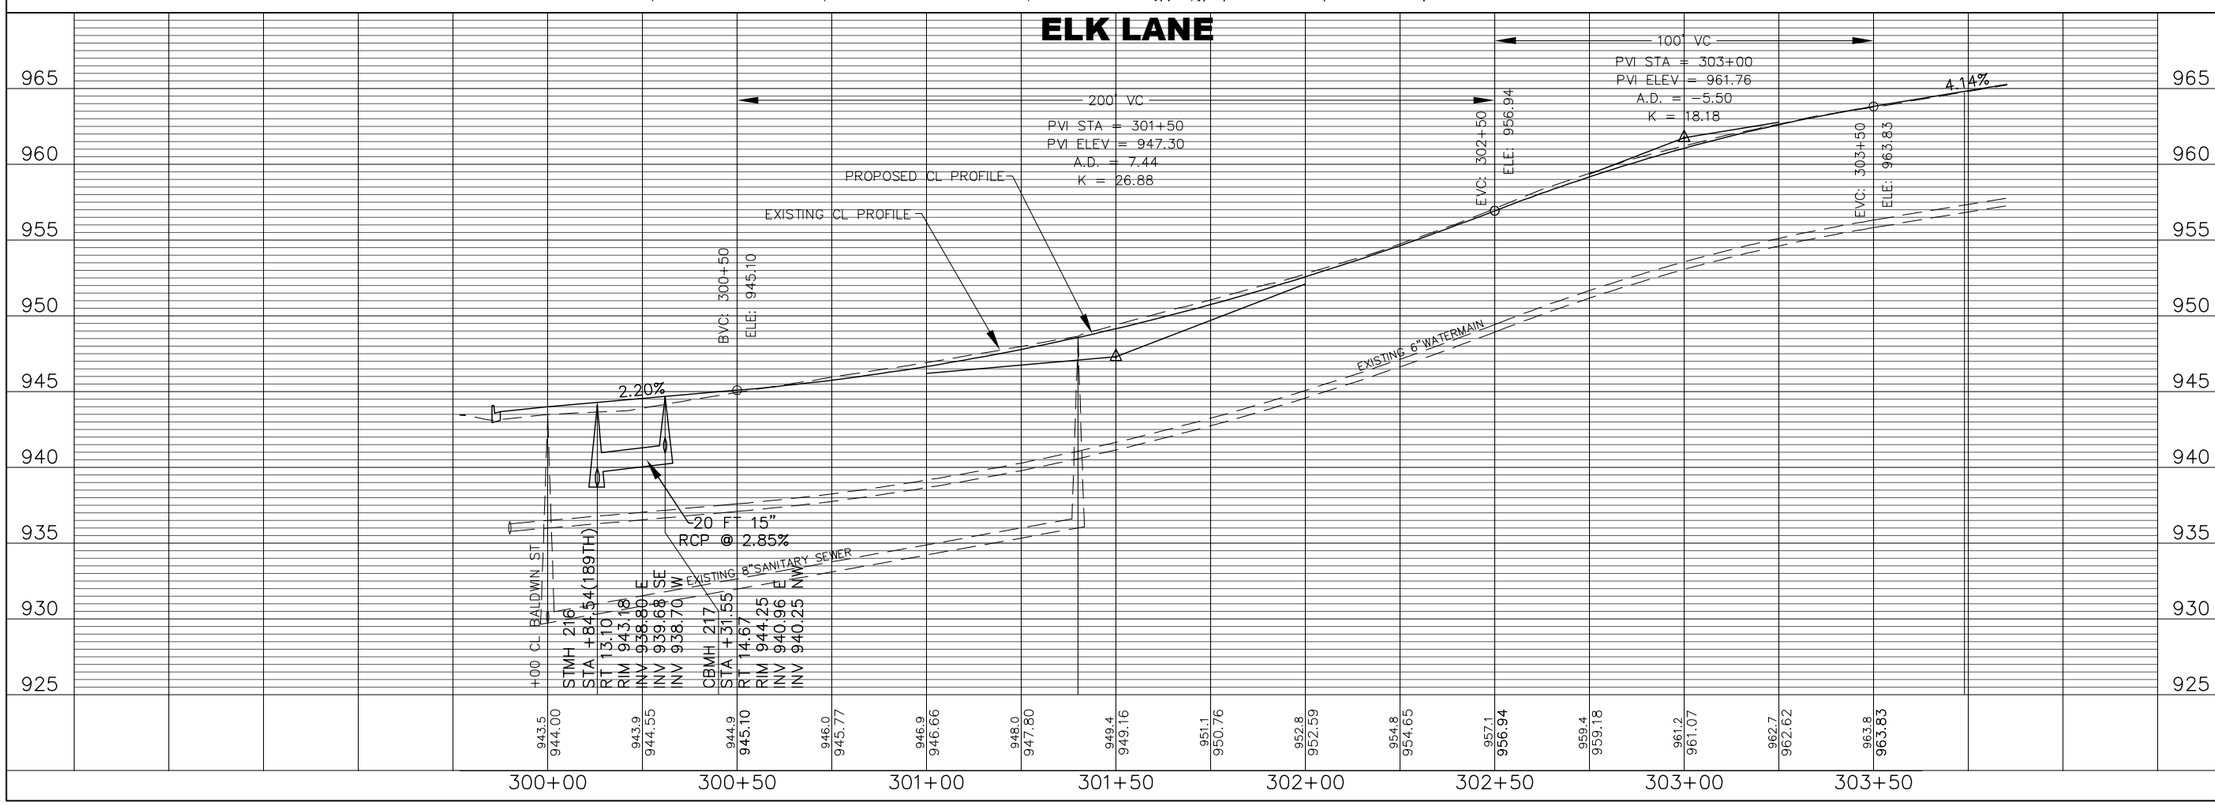

REVISIONS

NO.	DATE	BY	DESCRIPTION

I HEREBY CERTIFY THAT THIS PLAN, SPECIFICATION, OR REPORT WAS PREPARED BY ME OR UNDER MY DIRECT SUPERVISION AND THAT I AM A DULY LICENSED PROFESSIONAL ENGINEER UNDER THE LAWS OF THE STATE OF MINNESOTA.

Print Name: JOHN M. ANDERSON

Signature:

Date: 02-26-07 License # 25889

CITY OF ELK RIVER
2007 STREET IMPROVEMENTS
DEERFIELD 3RD

PLAN AND PROFILE

ELK LANE

300+00 TO 303+15

BDM
Consulting Engineers and Surveyors, PLC
11040 183rd Cir. NW, Suite A
Elk River, MN 55330
Phone: (763) 441-0877
Fax: (763) 441-1090
bdmce.com

DRAWN BY: JBK
CHECKED BY: JMA
DESIGNED BY: JMA
JOB NO. 226152

SHEET 29 SHEETS 124