1+400

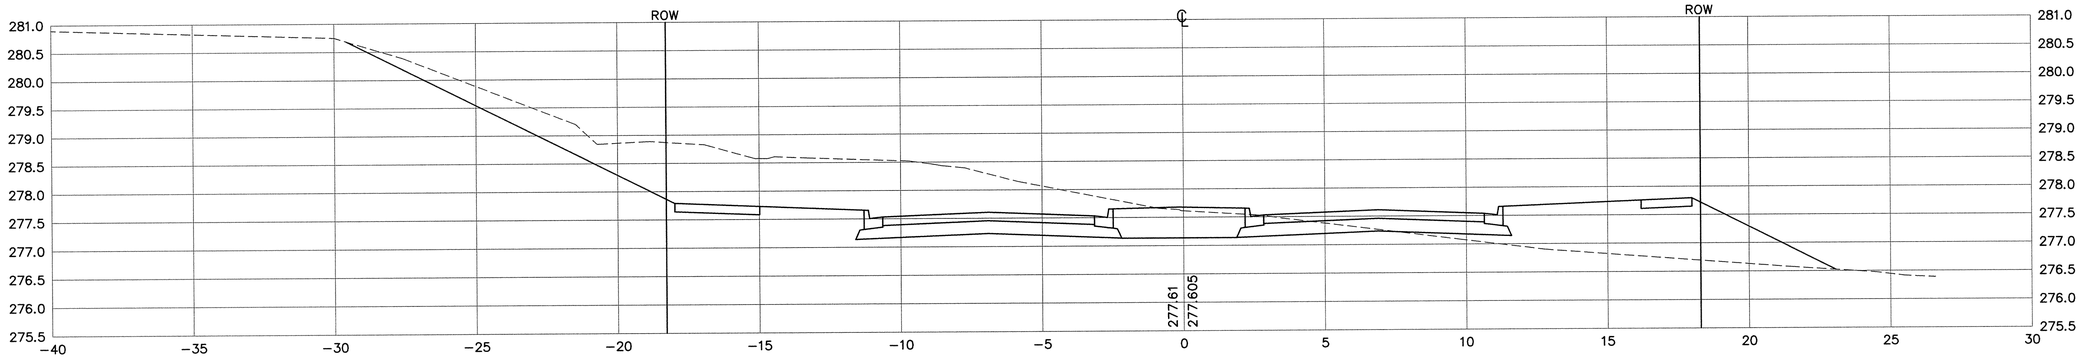

1+380

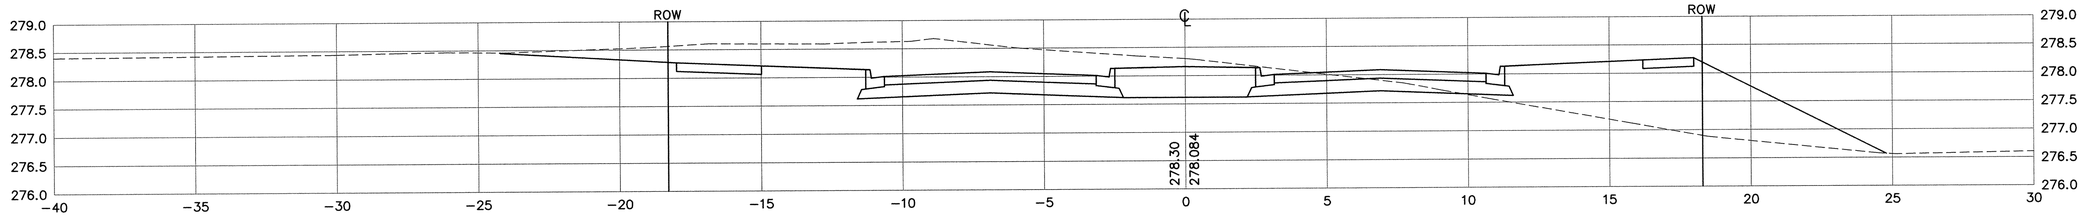

1+360

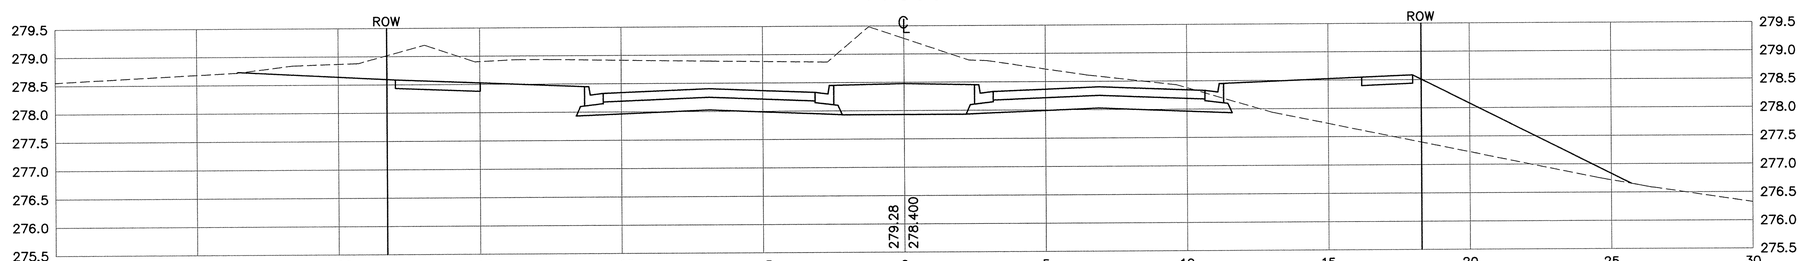

0 HORIZ (M) 5
1:100

0 VERT (M) 2
1:50

minnesota
METRIC

Xrefs: XSEC_BASE.DWG

DESIGNED BY: AB DRAWN BY: AB
APPROVED: --- JOB NUMBER 800110J
CAD DATE: October 09, 1998 9:36:16 a.m.
CAD FILE: 800110j\Dwgs\Tyler_BASE\X20.DWG

I HEREBY CERTIFY THAT THIS PLAN, SPECIFICATION, OR REPORT WAS PREPARED BY ME OR UNDER MY DIRECT SUPERVISION AND THAT I AM A DULY REGISTERED PROFESSIONAL ENGINEER UNDER THE LAWS OF THE STATE OF MINNESOTA.

DATE 10/15/98 REG.NO. 15316

NO.	DATE	BY	REVISION DESCRIPTION

1326 ENERGY PARK DRIVE
ST. PAUL, MINNESOTA 55108
(612) 644-4389

Howard R. Green Company
CONSULTING ENGINEERS

CITY OF ELK RIVER
EASTERN AREA
PHASE I IMPROVEMENTS

STREET AND UTILITY IMPROVEMENTS
CROSS SECTIONS
TYLER STREET 1+360 TO 1+400

SHEET NO.
C1-20X

DRAWING NUMBER
EASTE1.98
50

SAFCO PRODUCTS • NEW HOPE, MINNESOTA
REORDER BY PART NUMBER 6552
POSITION EDGE OF PRINT ON THIS LINE