1+460

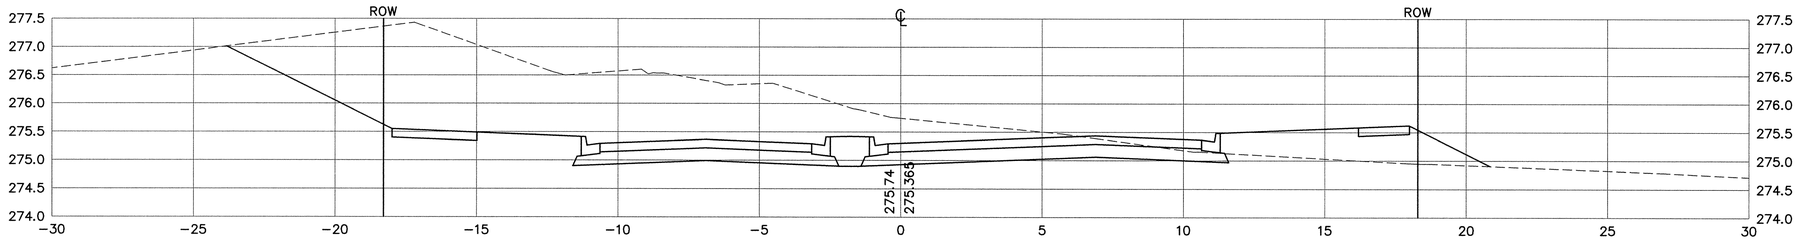

1+440

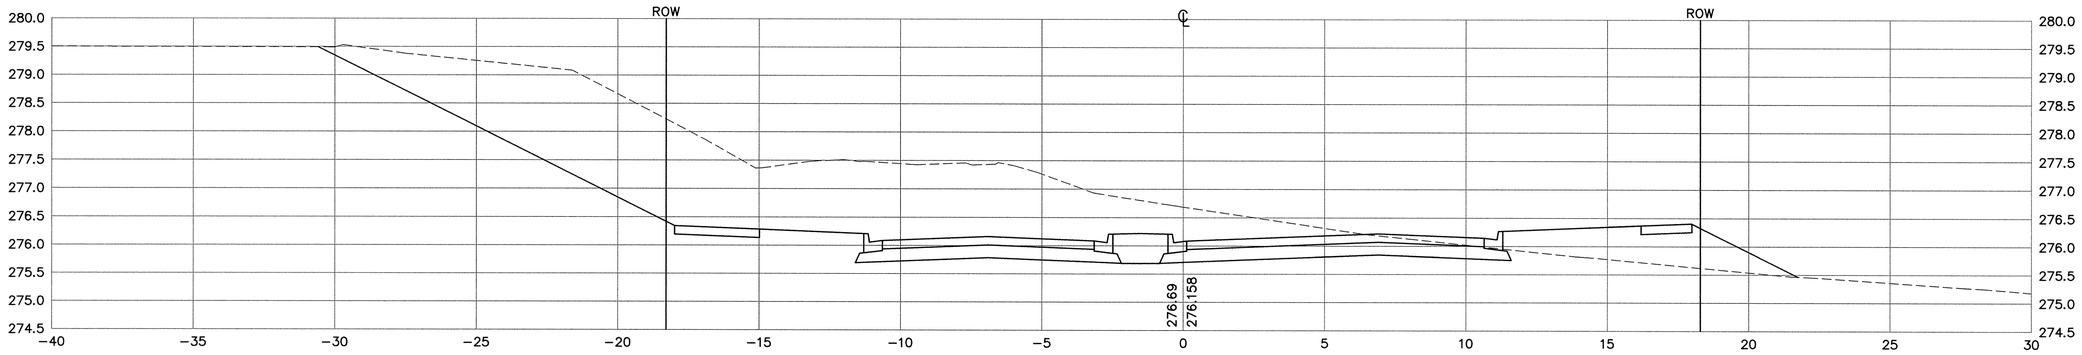

1+420

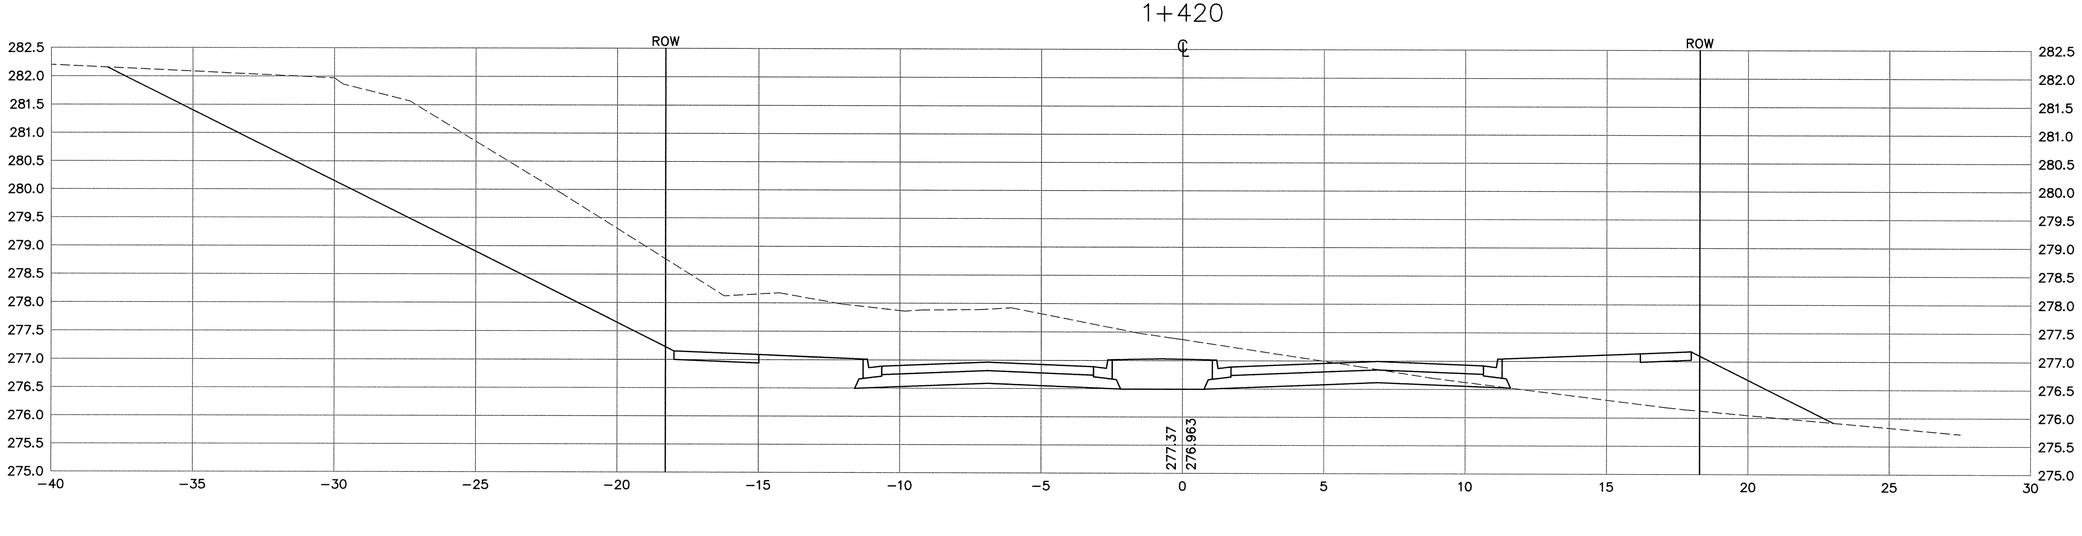

0 HORIZ (M) 5
1:100

0 VERT (M) 2
1:50

minnesota
METRIC

Xrefs: XSEC_BASE.DWG

DESIGNED BY: AB DRAWN BY: AB
APPROVED: --- JOB NUMBER 800110J
CAD DATE: October 09, 1998 9:39:41 a.m.
CAD FILE: 800110j\Dwgs\Tyler_BASE\X21.DWG

I HEREBY CERTIFY THAT THIS PLAN, SPECIFICATION, OR REPORT WAS PREPARED BY ME OR UNDER MY DIRECT SUPERVISION AND THAT I AM A DULY REGISTERED PROFESSIONAL ENGINEER UNDER THE LAWS OF THE STATE OF MINNESOTA.

DATE 10/15/98 REG.NO. 15316

NO.	DATE	BY	REVISION DESCRIPTION

Howard R. Green Company
CONSULTING ENGINEERS
1326 ENERGY PARK DRIVE
ST. PAUL, MINNESOTA 55108
(612) 644-4389

CITY OF ELK RIVER
EASTERN AREA
PHASE I IMPROVEMENTS

STREET AND UTILITY IMPROVEMENTS
CROSS SECTIONS
TYLER STREET 1+420 TO 1+460

SHEET NO.
C1-21X

DRAWING NUMBER
SAFCO PRODUCTS • NEW HOPE, MINNESOTA
REORDER BY PART NUMBER 65526
Printed on front of sheet only