2+160

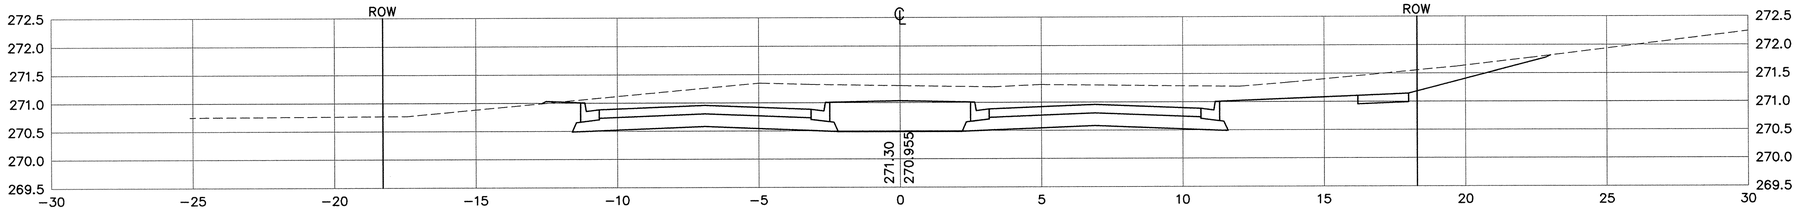

2+140

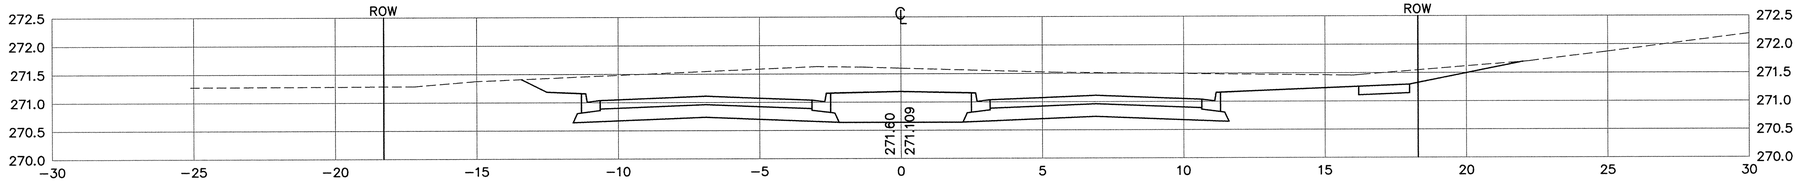

2+120

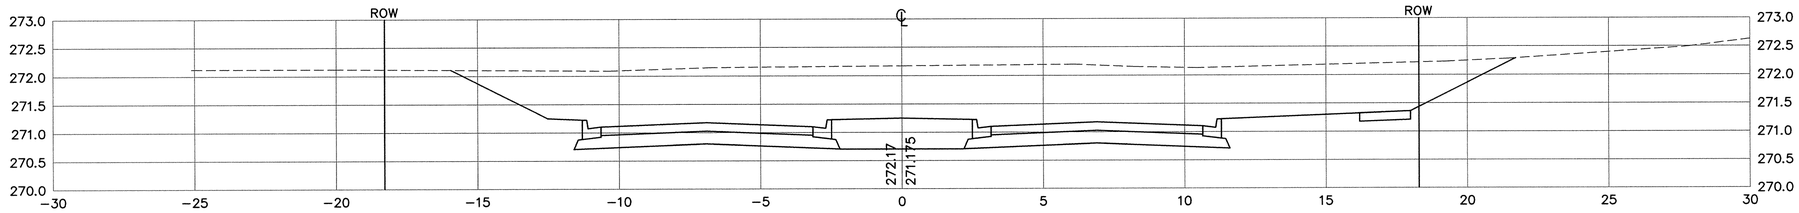

2+100

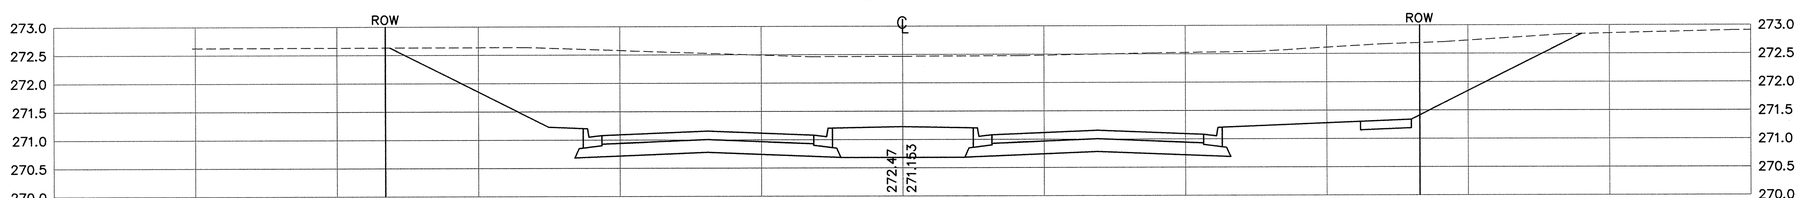

2+080

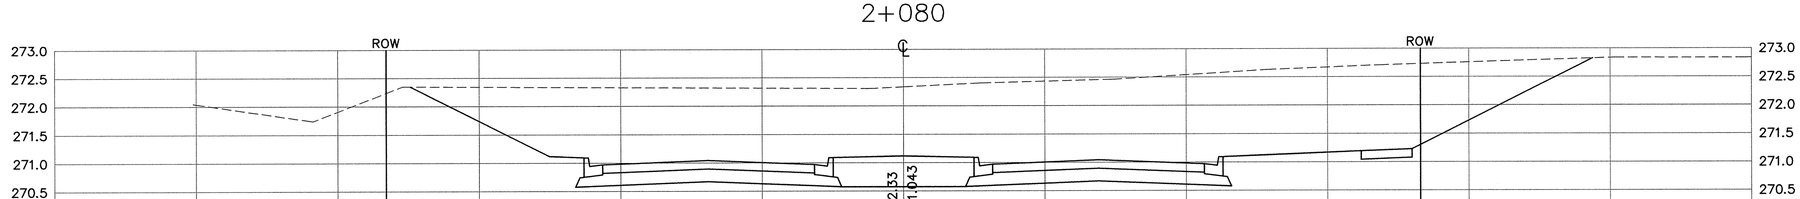

minnesota METRIC

Xrefs: XSEC_BASE.DWG

DESIGNED BY: AB DRAWN BY: MEJ
APPROVED: --- JOB NUMBER 800110J
CAD DATE: October 09, 1998 9:54:19 a.m.
CAD FILE: 800110j\Dwgs\Tyler_BASE\X28.DWG

I HEREBY CERTIFY THAT THIS PLAN, SPECIFICATION, OR REPORT WAS PREPARED BY ME OR UNDER MY DIRECT SUPERVISION AND THAT I AM A DULY REGISTERED PROFESSIONAL ENGINEER UNDER THE LAWS OF THE STATE OF MINNESOTA.

DATE 10/15/98 REG.NO. 15316

NO.	DATE	BY	REVISION DESCRIPTION

1326 ENERGY PARK DRIVE
ST. PAUL, MINNESOTA 55108
(612) 644-4389

Howard R. Green Company
CONSULTING ENGINEERS

CITY OF ELK RIVER
EASTERN AREA
PHASE I IMPROVEMENTS

STREET AND UTILITY IMPROVEMENTS
CROSS SECTIONS
TYLER STREET 2+ 080 TO 2+160

SHEET NO.
C1-28X

DRAWING NUMBER
EASTE1.98
58

SAFCO PRODUCTS • NEW HOPE, MINNESOTA
REORDER BY PART NUMBER 6958
POSITION EDGE OF PAPER ON THIS LINE