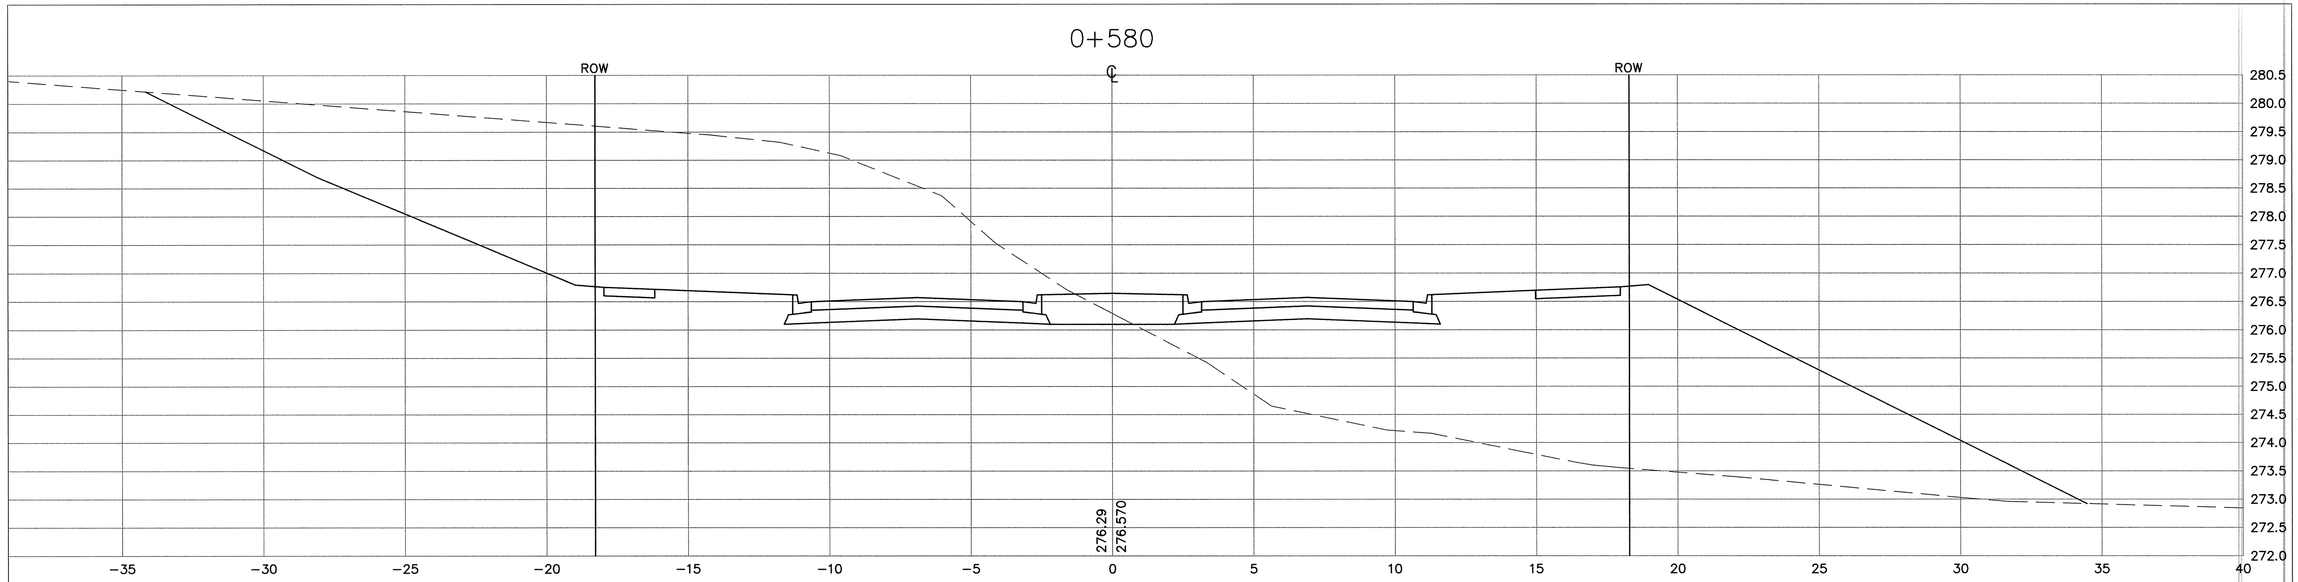

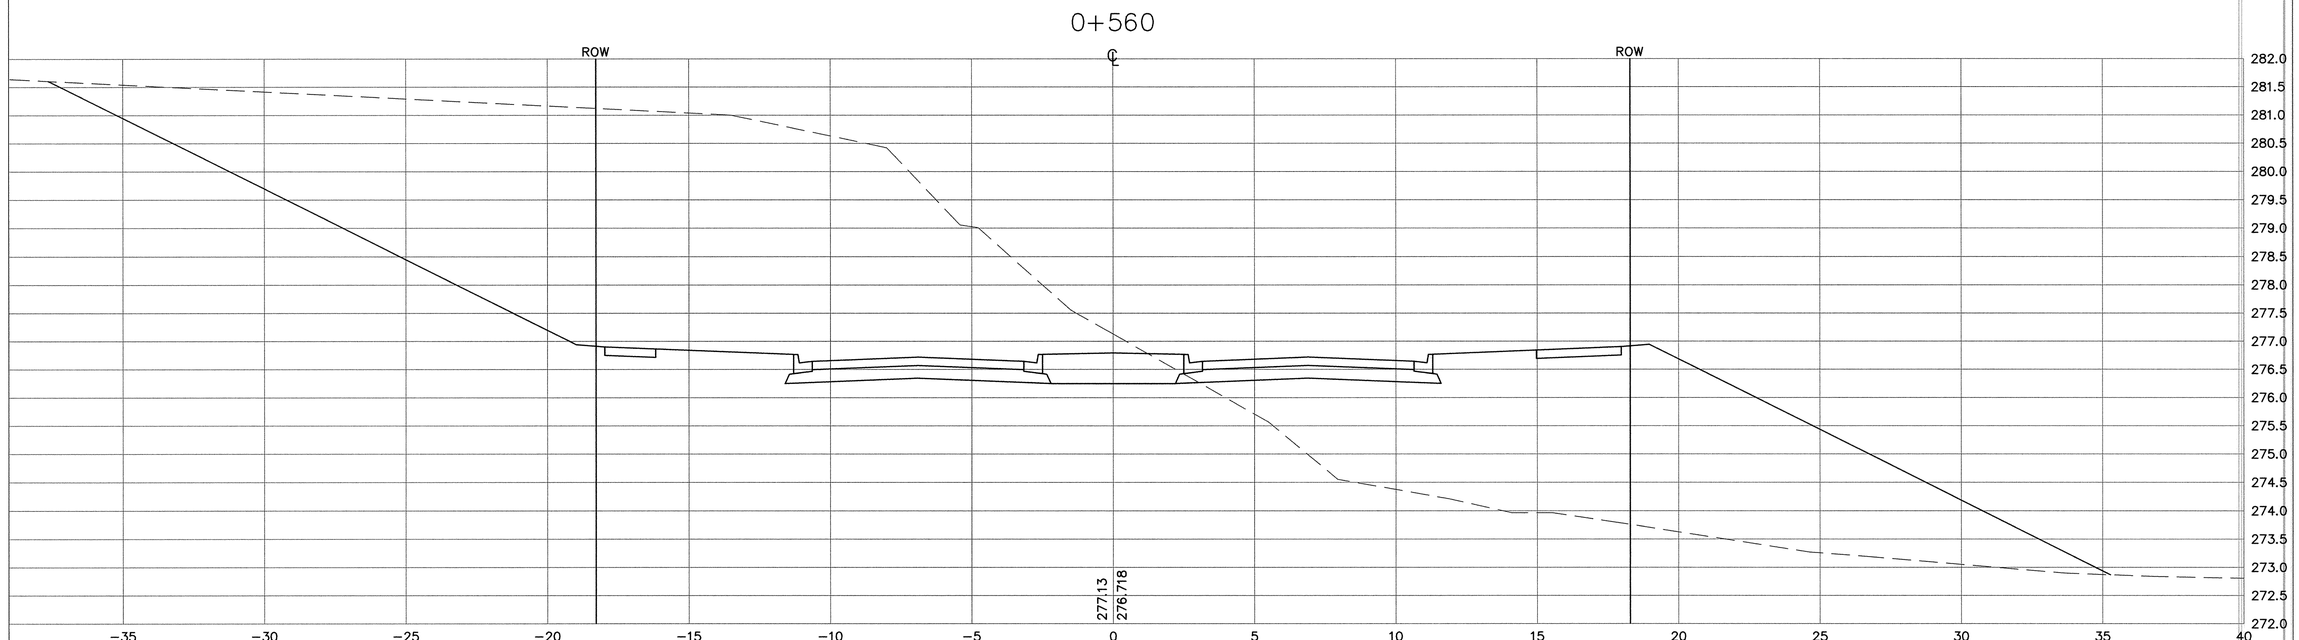

minnesota
METRIC

Xrefs: XSEC_BASE.DWG

DESIGNED BY: AB DRAWN BY: AB
APPROVED: --- JOB NUMBER 800110J
CAD DATE: October 09, 1998 2:20:56 p.m.
CAD FILE: 800110j\Dwgs\NORTH_TYLER\X09.DWG

I HEREBY CERTIFY THAT THIS PLAN, SPECIFICATION, OR REPORT WAS PREPARED BY ME OR UNDER MY DIRECT SUPERVISION AND THAT I AM A DULY REGISTERED PROFESSIONAL ENGINEER UNDER THE LAWS OF THE STATE OF MINNESOTA.

DATE 10/15/98 REG.NO. 15316

NO.	DATE	BY	REVISION DESCRIPTION

Howard R. Green Company
CONSULTING ENGINEERS
1326 ENERGY PARK DRIVE
ST. PAUL, MINNESOTA 55108
(612) 644-4389

CITY OF ELK RIVER
EASTERN AREA
PHASE I IMPROVEMENTS

STREET AND UTILITY IMPROVEMENTS
CROSS SECTIONS
TYLER STREET NORTH 0+560 TO 0+580

SHEET NO.
C1-41X

SHOCO PRODUCTS • NEW HOPE, MINNESOTA
REORDER BY PART NUMBER 55502
PRINTED USING 100% POST CONSUMER WASTE INK