TYLER STREET

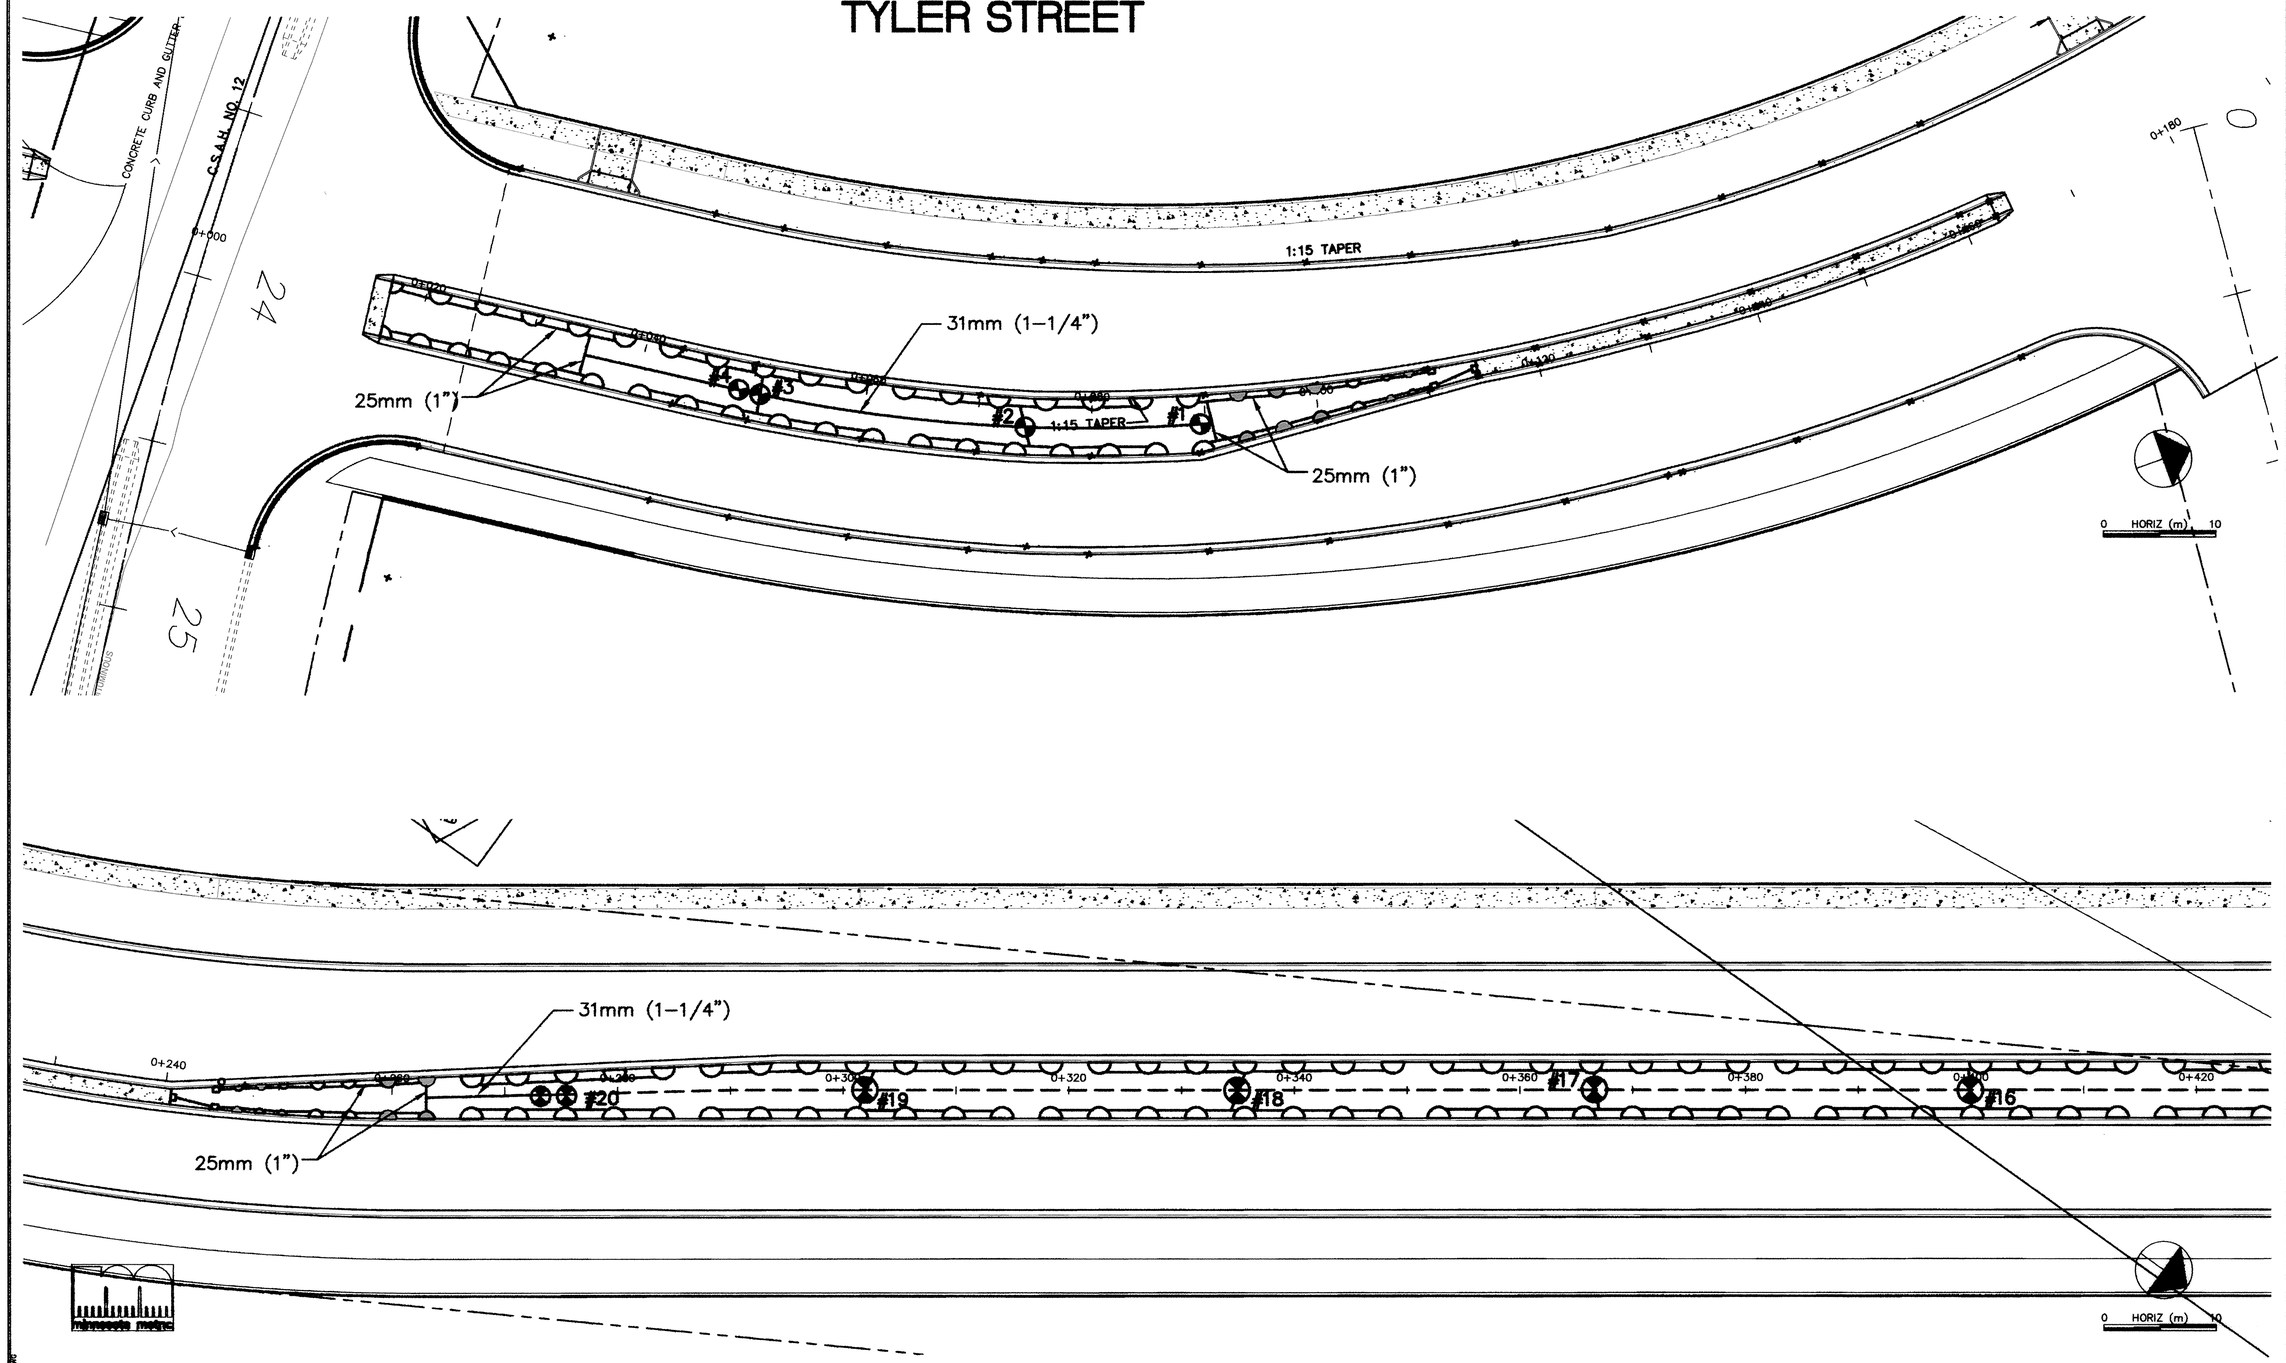

DESIGNED BY: AB	JOB DATE: DECEMBER 1998
DRAWN BY:	JOB NUMBER 800110J
APPROVED:	CAD DATE:
CAD FILE: January 08, 2003 7:47:36 a.m. 800110T\800110J\DWGS\TYLER_SPRINKLER\M7.DWG (JLALLEN)	

I HEREBY CERTIFY THAT THIS PLAN, SPECIFICATION, OR REPORT WAS PREPARED BY ME OR UNDER MY DIRECT SUPERVISION AND THAT I AM A DULY REGISTERED PROFESSIONAL ENGINEER UNDER THE LAWS OF THE STATE OF MINNESOTA.

DATE _____ REG.NO. _____

NO.	DATE	BY	REVISION DESCRIPTION

1326 ENERGY PARK DRIVE
ST. PAUL, MINNESOTA 55108
(651) 644-4389

Howard R. Green Company
CONSULTING ENGINEERS

CITY OF ELK RIVER
EASTERN AREA
TYLER STREET IMPROVEMENTS

SPRINKLER PLAN

0+000 TO 0+160
0+240 TO 0+420

SP 71-613-08, SP 204-020-03, SP 204-133-01, SP 204-132-03

SHEET NO.

M7

DRAWING NUMBER

EASTE.01
115