0+140

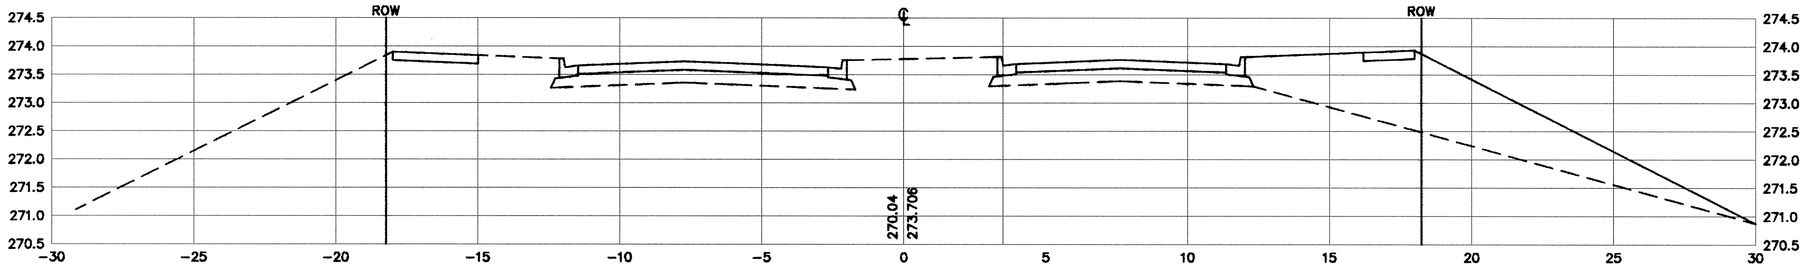

0+120

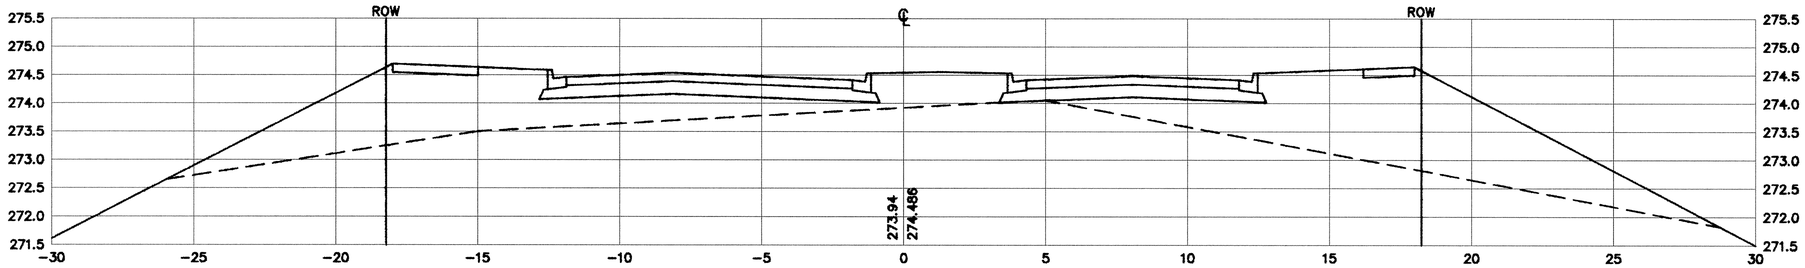

0+100

0+080

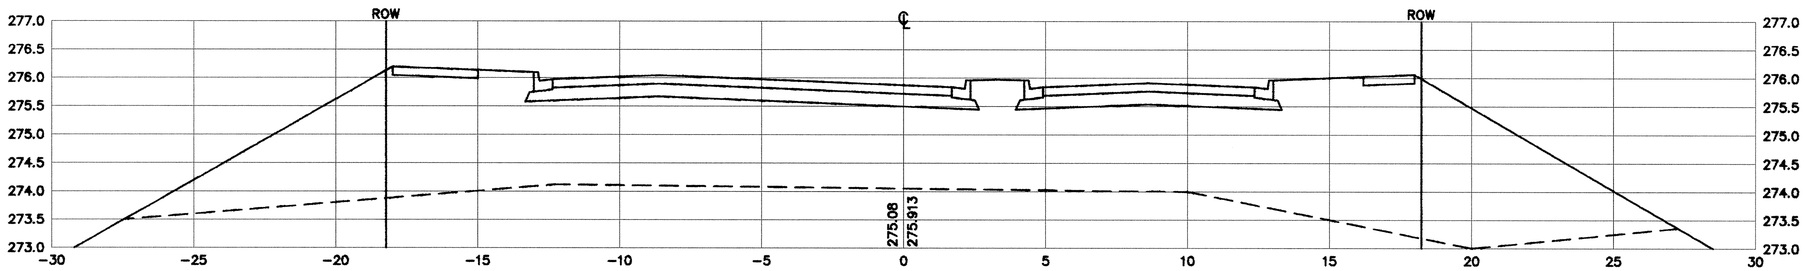

Xrefs: XSEC_BASE.DWG

DESIGNED BY: AB DRAWN BY: [illegible]
APPROVED: --- JOB NUMBER 800110J
CAD DATE: October 18, 1999 9:17:14 a.m.
CAD FILE: 800110T\S_SEGMENT\X02.DWG

I HEREBY CERTIFY THAT THIS PLAN, SPECIFICATION, OR REPORT WAS PREPARED BY ME OR UNDER MY DIRECT SUPERVISION AND THAT I AM A DULY REGISTERED PROFESSIONAL ENGINEER UNDER THE LAWS OF THE STATE OF MINNESOTA.

DATE _____ REG.NO. 15316

NO.	DATE	BY	REVISION DESCRIPTION

1326 ENERGY PARK DRIVE
ST. PAUL, MINNESOTA 55108
(612) 644-4389
Howard R. Green Company
CONSULTING ENGINEERS

CITY OF ELK RIVER
EASTERN AREA
TYLER STREET IMPROVEMENTS

STORM SEWER AND STREET IMPROVEMENTS
CROSS SECTIONS - SOUTH TYLER STREET
SAP 71-613-08, SP 204-020-03, SP 204-133-01, SP 204-132-03
0+080 TO 0+140

SHEET NO.
C1-2X

DRAWING NUMBER
EASTE.01
49