0+480

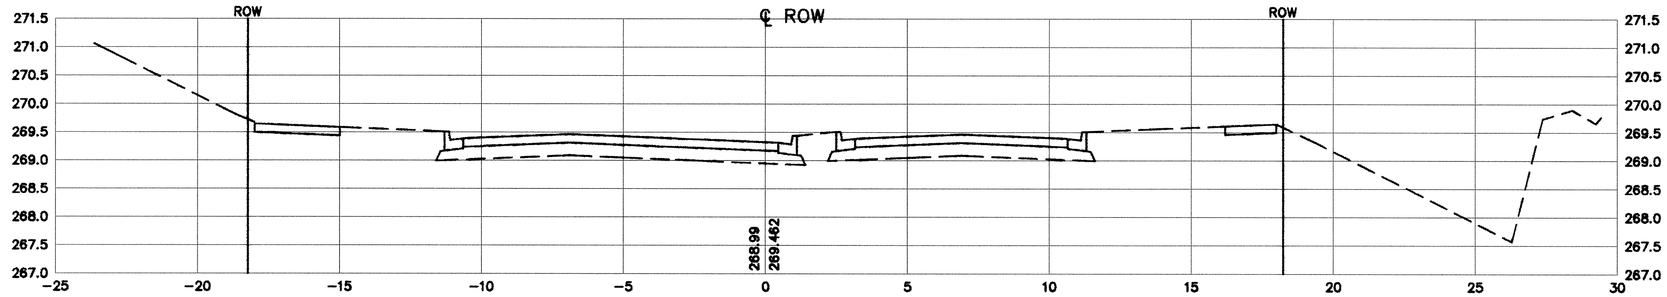

0+460

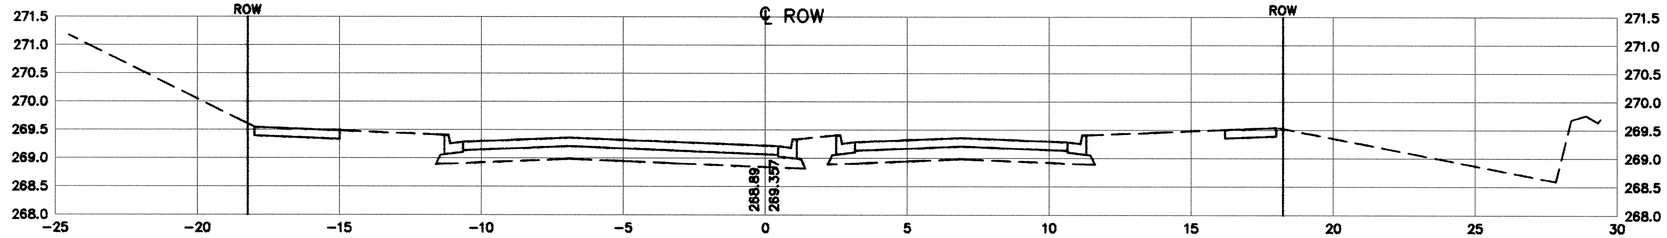

0+440

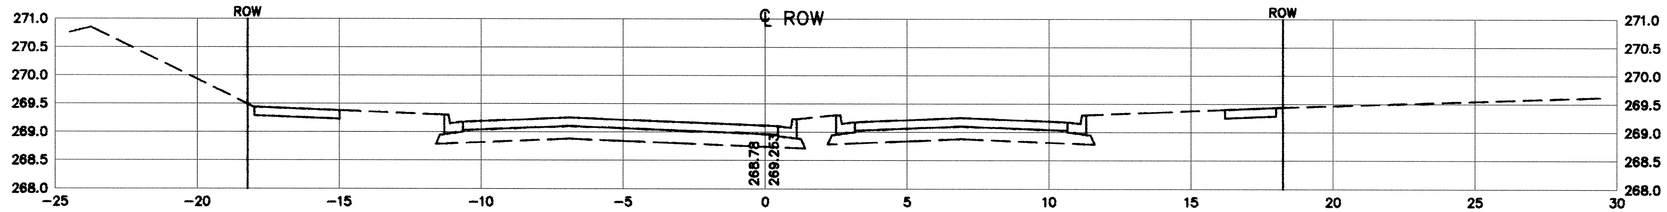

0+420

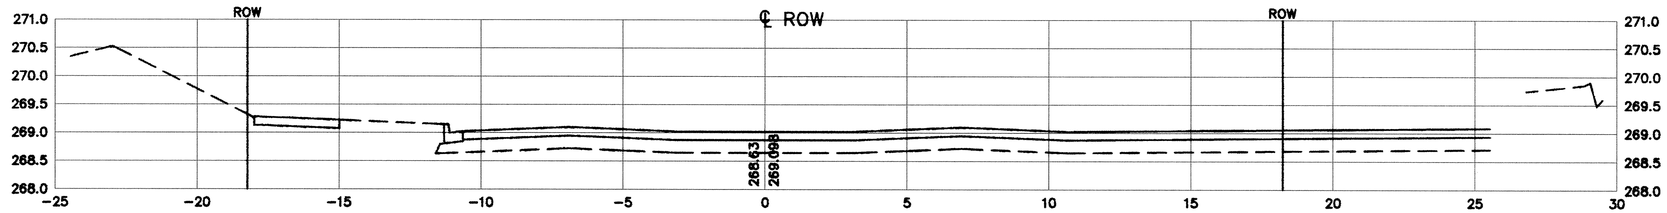

0 HORIZ (M) 5

0 VERT (M) 2

Xrefs: XSEC_BASE.DWG

DESIGNED BY: AB DRAWN BY: [illegible]

APPROVED: --- JOB NUMBER 800110J

CAD DATE: June 24, 1999 10:00:24 a.m.

CAD FILE: 800110T\S SEGMENT\X06.DWG

I HEREBY CERTIFY THAT THIS PLAN, SPECIFICATION, OR REPORT WAS PREPARED BY ME OR UNDER MY DIRECT SUPERVISION AND THAT I AM A DULY REGISTERED PROFESSIONAL ENGINEER UNDER THE LAWS OF THE STATE OF MINNESOTA.

DATE _____ REG.NO. 15316

NO.	DATE	BY	REVISION DESCRIPTION

1326 ENERGY PARK DRIVE
ST. PAUL, MINNESOTA 55108
(612) 644-4389

Howard R. Green Company
CONSULTING ENGINEERS

CITY OF ELK RIVER
EASTERN AREA
TYLER STREET IMPROVEMENTS

STORM SEWER AND STREET IMPROVEMENTS
CROSS SECTIONS - SOUTH TYLER STREET
SAP 71-613-08, SP 204-020-03, SP 204-133-01, SP 204-132-03
0+420 TO 0+480

SHEET NO.
C1-6X

DRAWING NUMBER

EASTE.01
53

SAFCO PRODUCTS • NEW HOPE, MINNESOTA
REORDER BY PART NUMBER 65052