TYLER STREET

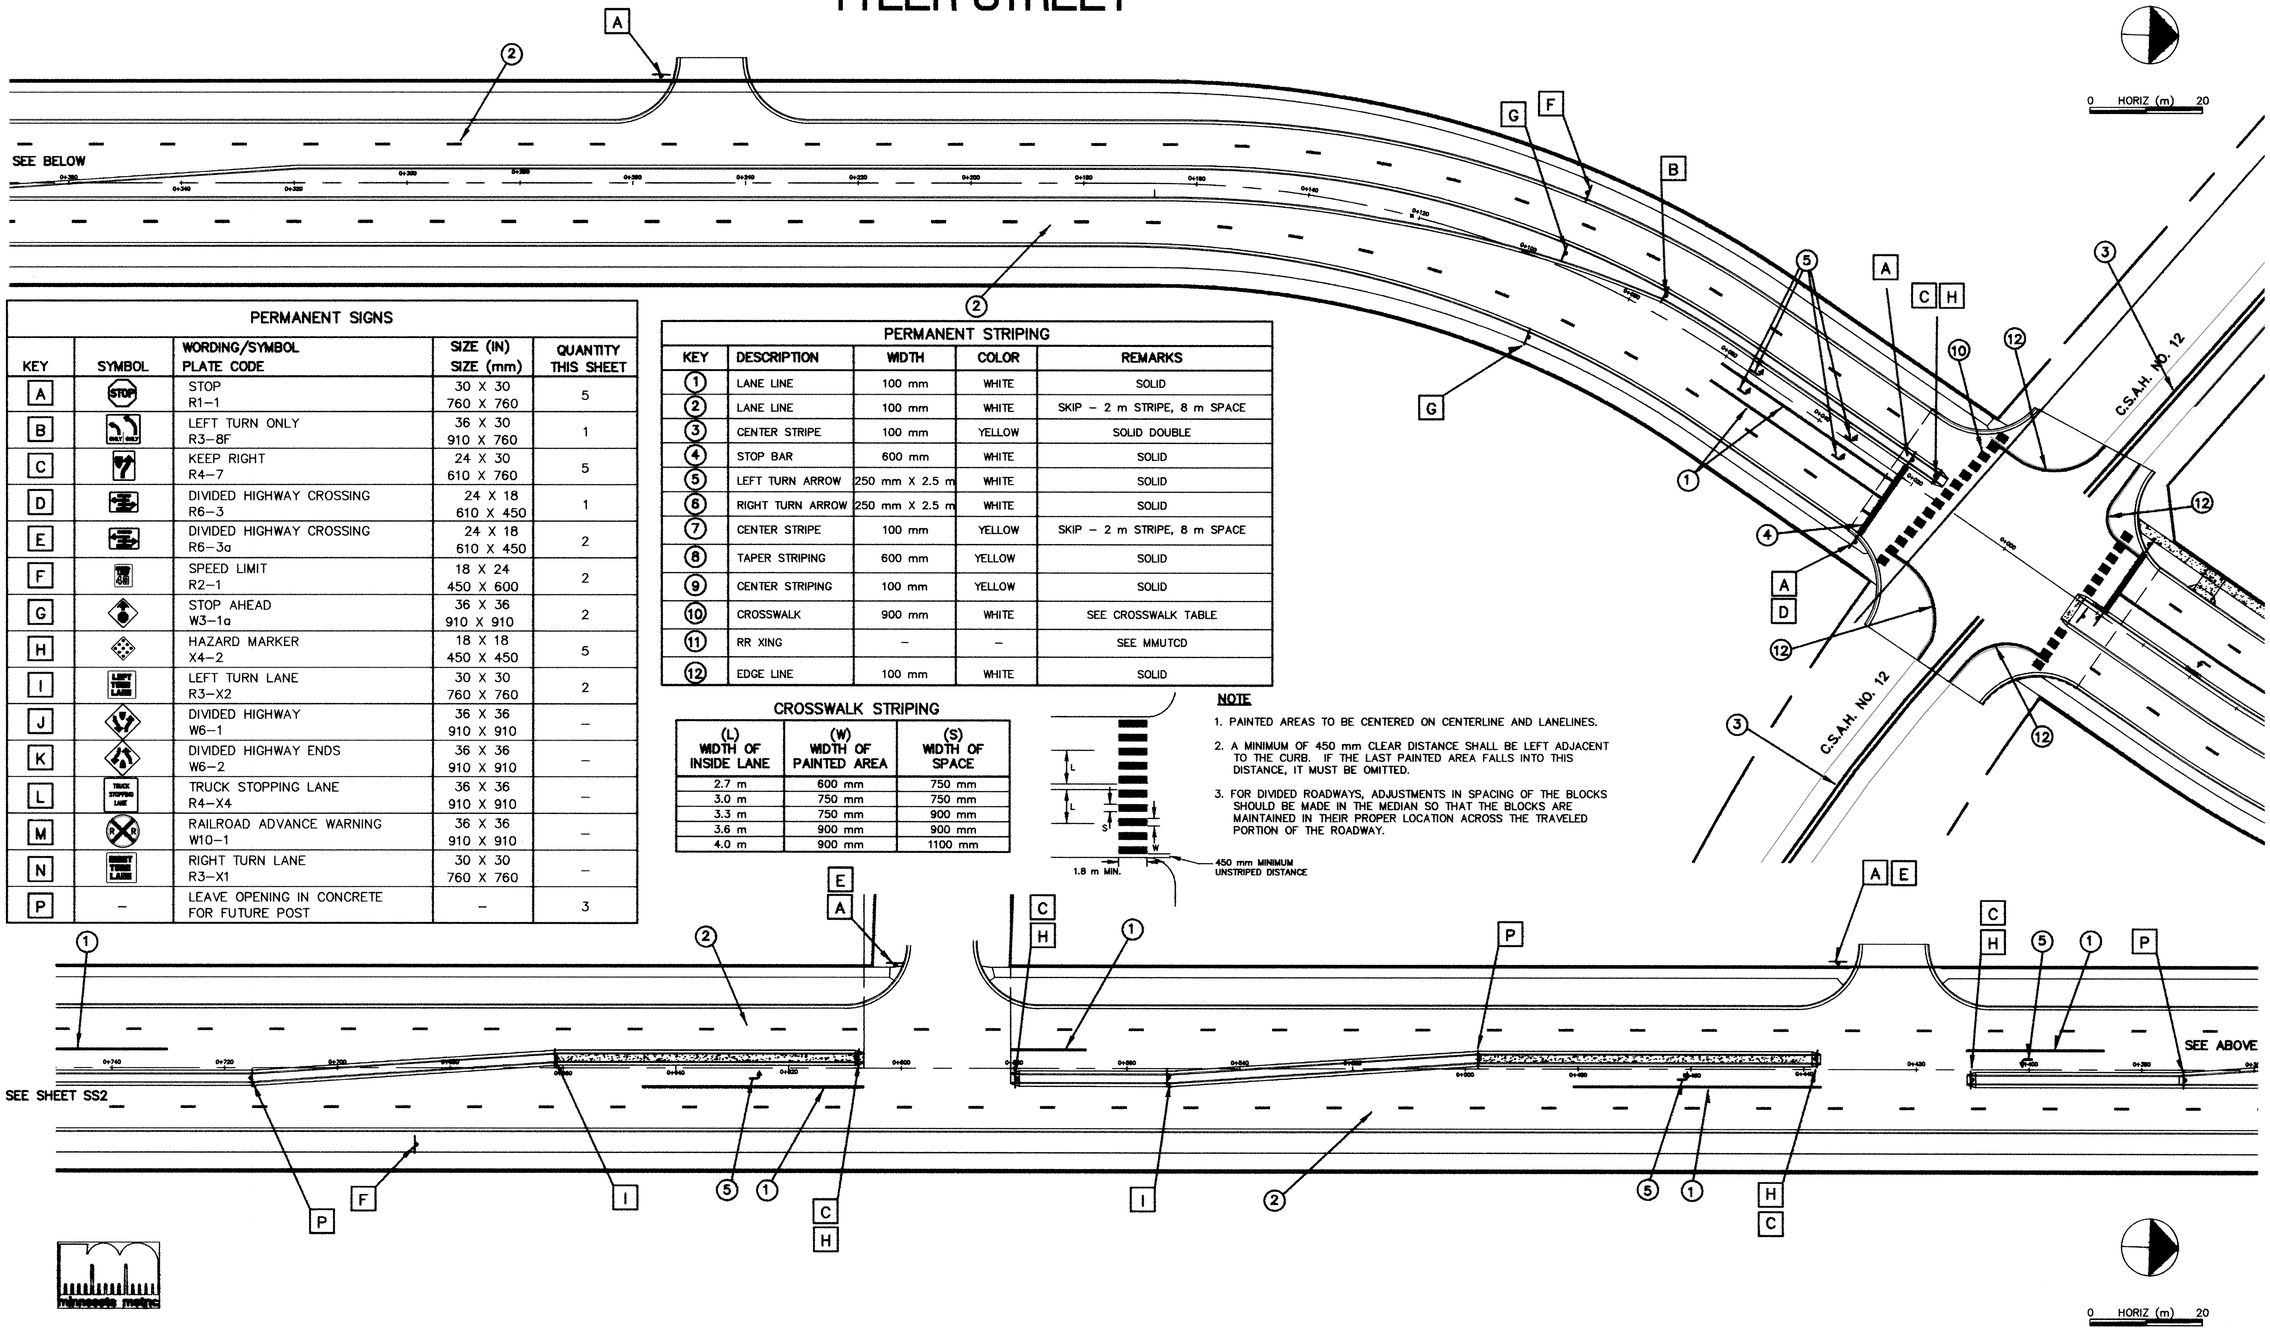

PERMANENT SIGNS

KEY	SYMBOL	WORDING/SYMBOL PLATE CODE	SIZE (IN) SIZE (mm)	QUANTITY THIS SHEET
A		STOP R1-1	30 X 30 760 X 760	5
B		LEFT TURN ONLY R3-8F	36 X 30 910 X 760	1
C		KEEP RIGHT R4-7	24 X 30 610 X 760	5
D		DIVIDED HIGHWAY CROSSING R6-3	24 X 18 610 X 450	1
E		DIVIDED HIGHWAY CROSSING R6-3a	24 X 18 610 X 450	2
F		SPEED LIMIT R2-1	18 X 24 450 X 600	2
G		STOP AHEAD W3-1a	36 X 36 910 X 910	2
H		HAZARD MARKER X4-2	18 X 18 450 X 450	5
I		LEFT TURN LANE R3-X2	30 X 30 760 X 760	2
J		DIVIDED HIGHWAY W6-1	36 X 36 910 X 910	–
K		DIVIDED HIGHWAY ENDS W6-2	36 X 36 910 X 910	–
L		TRUCK STOPPING LANE R4-X4	36 X 36 910 X 910	–
M		RAILROAD ADVANCE WARNING W10-1	36 X 36 910 X 910	–
N		RIGHT TURN LANE R3-X1	30 X 30 760 X 760	–
P	–	LEAVE OPENING IN CONCRETE FOR FUTURE POST	–	3

PERMANENT STRIPING

KEY	DESCRIPTION	WIDTH	COLOR	REMARKS
1	LANE LINE	100 mm	WHITE	SOLID
2	LANE LINE	100 mm	WHITE	SKIP – 2 m STRIPE, 8 m SPACE
3	CENTER STRIPE	100 mm	YELLOW	SOLID DOUBLE
4	STOP BAR	600 mm	WHITE	SOLID
5	LEFT TURN ARROW	250 mm X 2.5 m	WHITE	SOLID
6	RIGHT TURN ARROW	250 mm X 2.5 m	WHITE	SOLID
7	CENTER STRIPE	100 mm	YELLOW	SKIP – 2 m STRIPE, 8 m SPACE
8	TAPER STRIPING	600 mm	YELLOW	SOLID
9	CENTER STRIPING	100 mm	YELLOW	SOLID
10	CROSSWALK	900 mm	WHITE	SEE CROSSWALK TABLE
11	RR XING	–	–	SEE MMUTCD
12	EDGE LINE	100 mm	WHITE	SOLID

CROSSWALK STRIPING

(L) WIDTH OF INSIDE LANE	(W) WIDTH OF PAINTED AREA	(S) WIDTH OF SPACE
2.7 m	600 mm	750 mm
3.0 m	750 mm	750 mm
3.3 m	750 mm	900 mm
3.6 m	900 mm	900 mm
4.0 m	900 mm	1100 mm

NOTE

1. PAINTED AREAS TO BE CENTERED ON CENTERLINE AND LANELINES.
2. A MINIMUM OF 450 mm CLEAR DISTANCE SHALL BE LEFT ADJACENT TO THE CURB. IF THE LAST PAINTED AREA FALLS INTO THIS DISTANCE, IT MUST BE OMITTED.
3. FOR DIVIDED ROADWAYS, ADJUSTMENTS IN SPACING OF THE BLOCKS SHOULD BE MADE IN THE MEDIAN SO THAT THE BLOCKS ARE MAINTAINED IN THEIR PROPER LOCATION ACROSS THE TRAVELED PORTION OF THE ROADWAY.

DESIGNED BY: AB JOB DATE: DECEMBER 1998
DRAWN BY: JOB NUMBER 800110J
APPROVED: CAD DATE:
CAD FILE: January 06, 2003 9:03:12 a.m. 800110T\800110J\DWGS\TYLER_SIGN\SS1.DWG (JLALLEN)

I HEREBY CERTIFY THAT THIS PLAN, SPECIFICATION, OR REPORT WAS PREPARED BY ME OR UNDER MY DIRECT SUPERVISION AND THAT I AM A DULY REGISTERED PROFESSIONAL ENGINEER UNDER THE LAWS OF THE STATE OF MINNESOTA.

DATE _____ REG.NO. _____

NO.	DATE	BY	REVISION DESCRIPTION

1326 ENERGY PARK DRIVE
ST. PAUL, MINNESOTA 55108
(612) 644-4389
Howard R. Green Company
CONSULTING ENGINEERS

CITY OF ELK RIVER
EASTERN AREA
TYLER STREET IMPROVEMENTS

SIGNING AND STRIPING PLAN
0+000 TO 0+740
SP 71-613-08, SP 204-020-03, SP 204-133-01, SP 204-132-03

SHEET NO.
SS1

DRAWING NUMBER
EASTE 01
94

DRAWING NUMBER

DRAWING NUMBER

DRAWING NUMBER

SAFCO PRODUCTS • NEW HOPE, MINNESOTA
REORDER BY PART NUMBER 6506