SCHOOL ST.

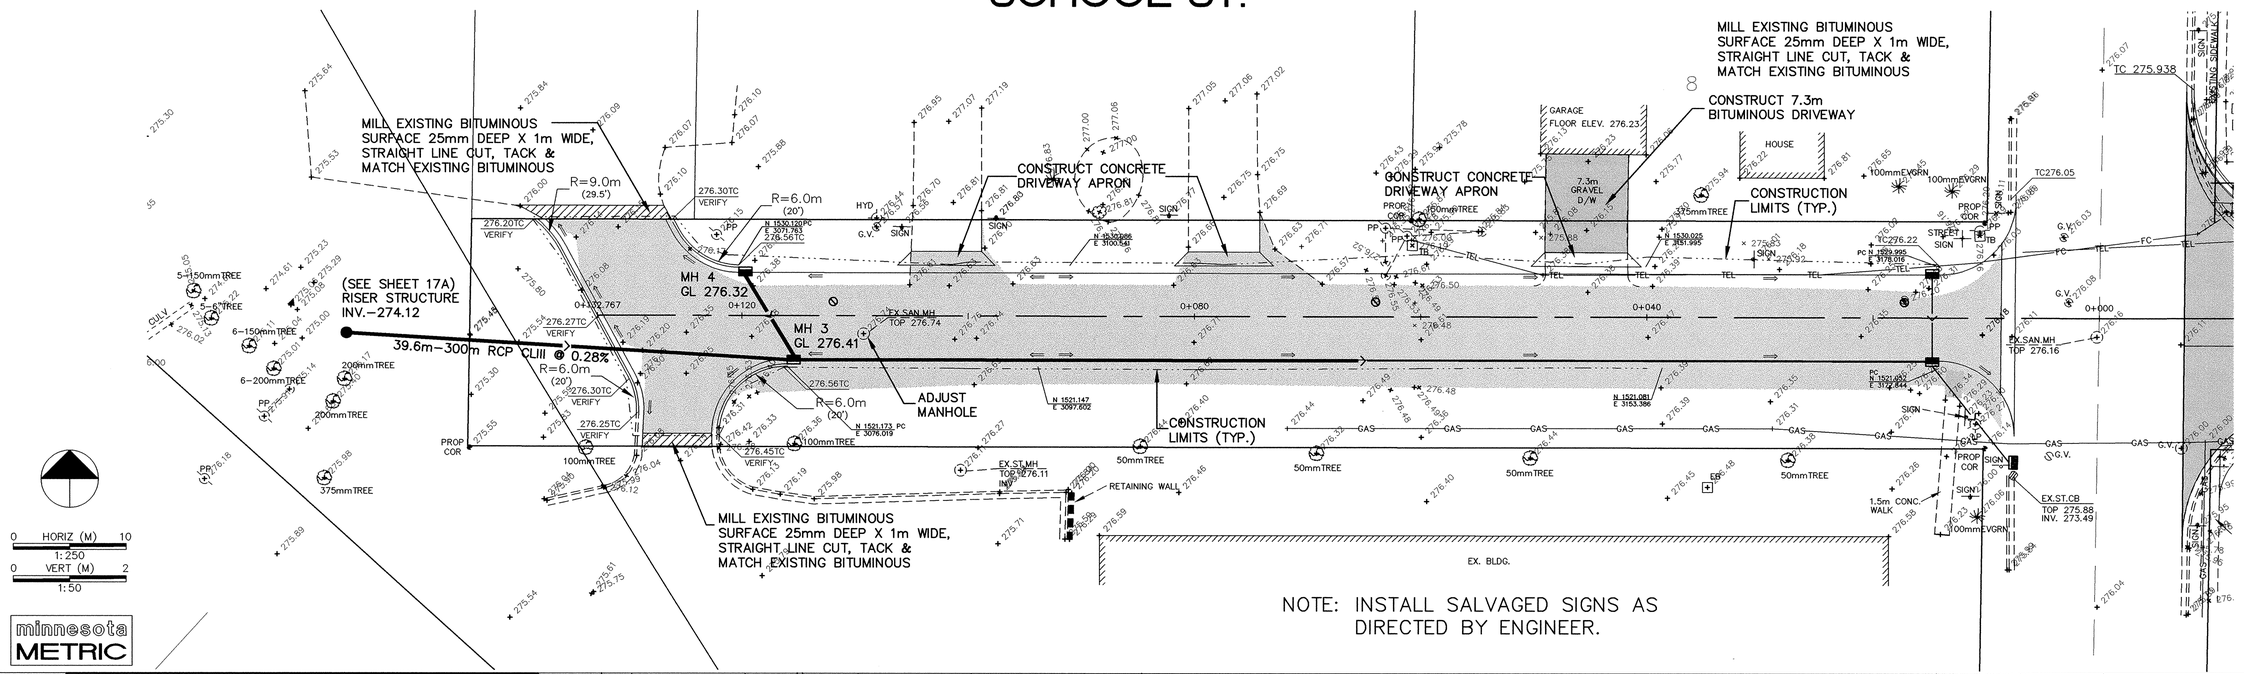

DESIGNED BY:	JOB DATE: MAY 1998
DRAWN BY:	JOB NUMBER 803570J
APPROVED:	CAD DATE: MAY 1998
CAD FILE: 803570P1	

I HEREBY CERTIFY THAT THIS PLAN, SPECIFICATION, OR REPORT WAS PREPARED BY ME OR UNDER MY DIRECT SUPERVISION AND THAT I AM A DULY REGISTERED PROFESSIONAL ENGINEER UNDER THE LAWS OF THE STATE OF MINNESOTA.

DATE 6-24-98 REG.NO. 18568

NO.	DATE	BY	REVISION DESCRIPTION

Howard R. Green Company
CONSULTING ENGINEERS
1326 ENERGY PARK DRIVE
ST. PAUL, MINNESOTA 55108
(612) 644-4389

CITY OF ELK RIVER
UTILITY IMPROVEMENTS

STREET AND STORM SEWER CONSTRUCTION
SCHOOL STREET
0+000 TO 0+132.767

SHEET NO. 17B OF 21

1384 ~~1365B~~

SAFCO PRODUCTS • NEW HOPE, MINNESOTA
REORDER BY PART NUMBER 8552
GUARD.98
17B