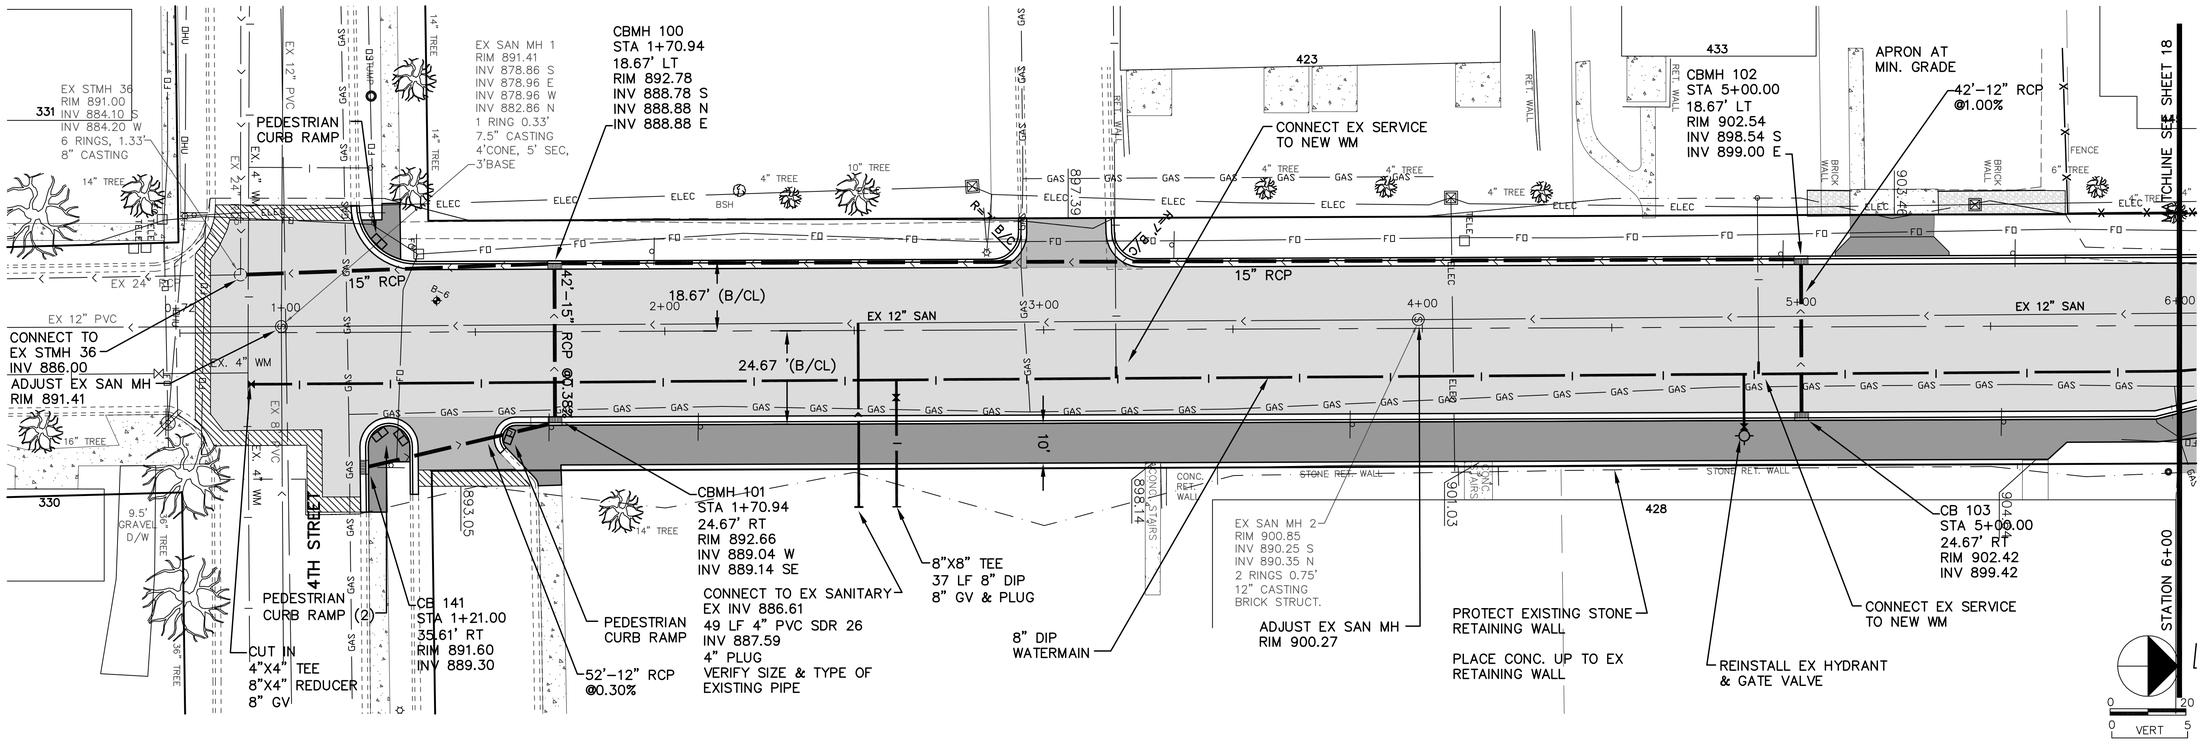

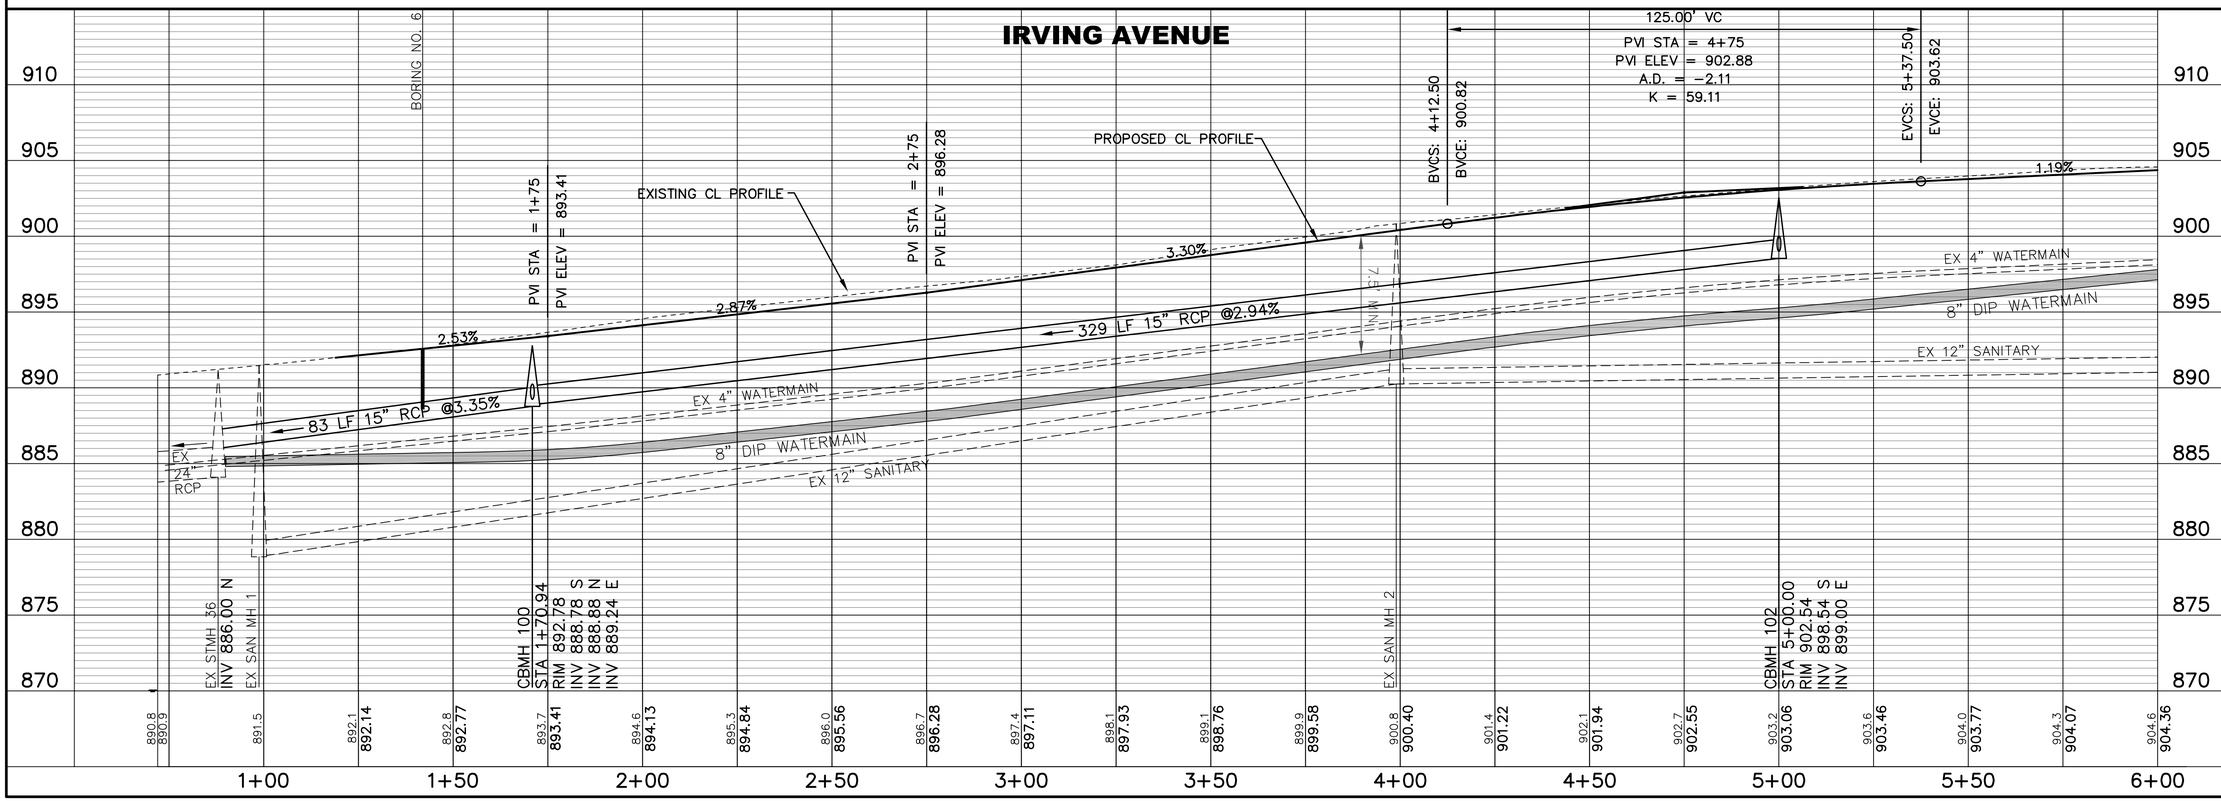

REVISIONS			
NO.	DATE	BY	DESCRIPTION

I HEREBY CERTIFY THAT THIS PLAN, SPECIFICATION, OR REPORT WAS PREPARED BY ME OR UNDER MY DIRECT SUPERVISION AND THAT I AM A DULY LICENSED PROFESSIONAL ENGINEER UNDER THE LAWS OF THE STATE OF MINNESOTA.

Print Name: JOHN M. ANDERSON

Signature:

Date: 02-22-07 License # 25889

CITY OF ELK RIVER
2007 STREET IMPROVEMENTS
IRVING AVENUE AREA

PLAN AND PROFILE
IRVING AVE

STA 1+00 TO 6+00

BDM
Consulting Engineers and Surveyors, PLC
11040 183rd Cir. NW, Suite A
Elk River, MN 55330
Phone: (763) 441-0877
Fax: (763) 441-7724
bdmce.com

DRAWN BY:	JLS
CHECKED BY:	JMA
DESIGNED BY:	JLS
JOB NO.	226153

SHEET	SHEETS
17	83