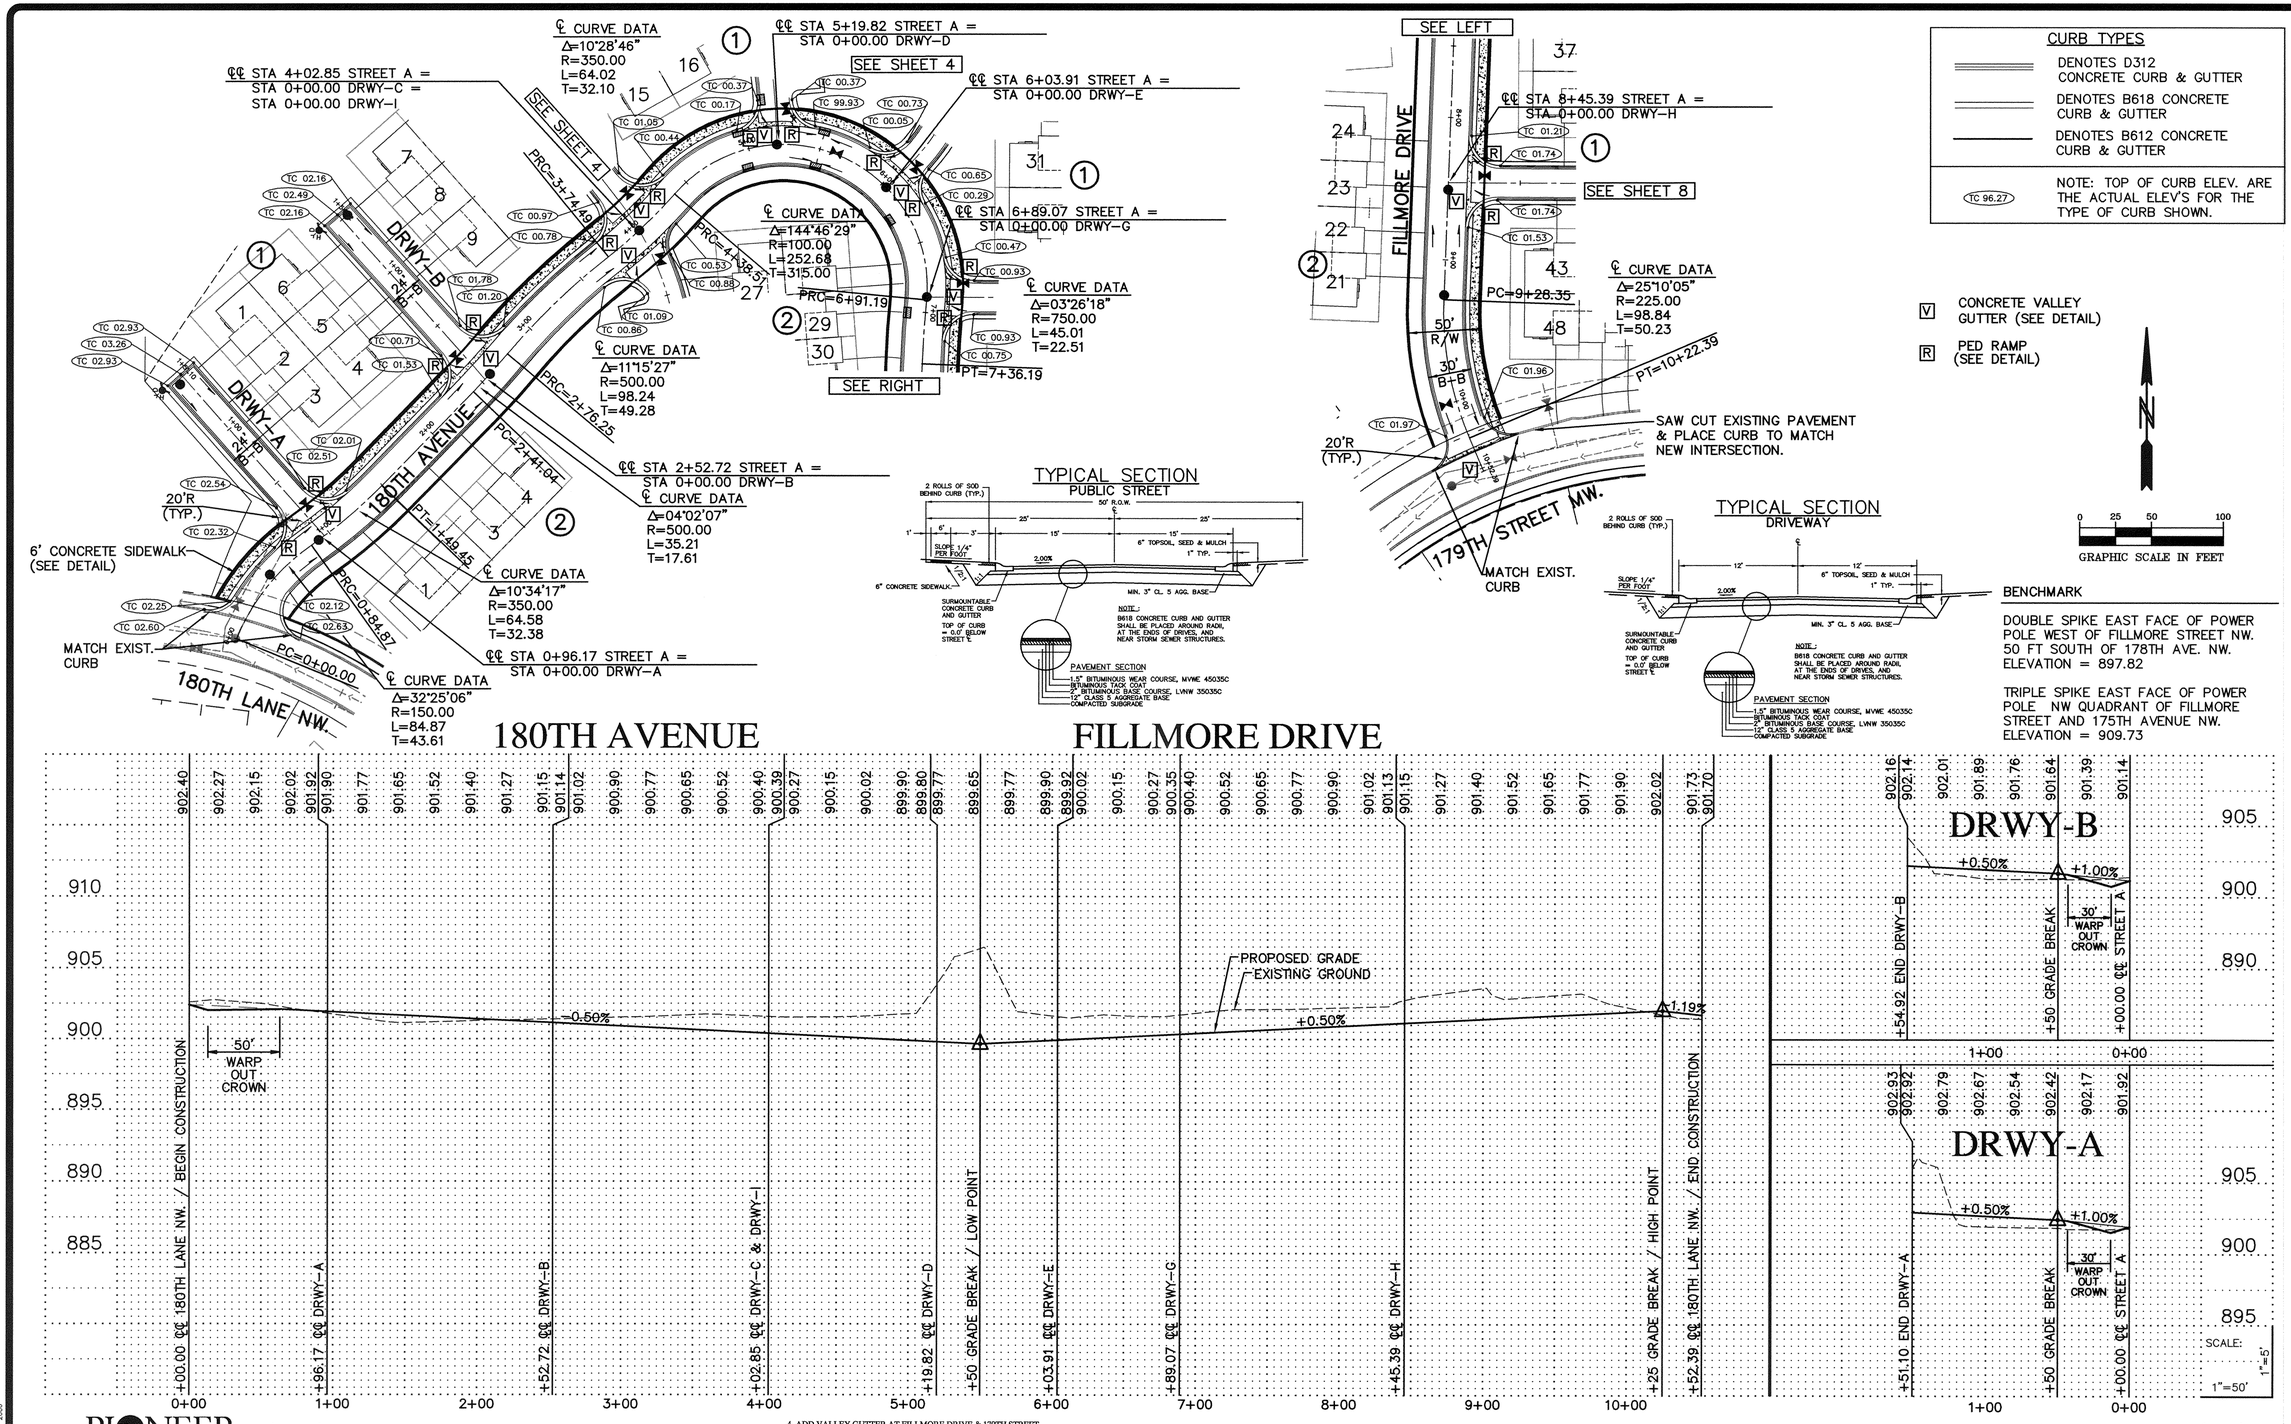

PIONEER*engineering*
CIVIL ENGINEERS LAND PLANNERS LAND SURVEYORS LANDSCAPE ARCHITECTS

2422 Enterprise Drive
Mendota Heights, MN 55120
(651)681-1914 Fax:681-9488

Coon Rapids Office

201 85th Avenue N.W.
Coon Rapids, MN 55433
(763) 783-1880 Fax:783-1883

I hereby certify that this plan was prepared by me or under my direct supervision and that I am a duly Licensed Professional Engineer under the laws of the State of Minnesota.

Name Christopher J. Huntley
Reg. No. 44246 Date 08/05/05

4. ADD VALLEY GUTTER AT FILLMORE DRIVE & 179TH STREET.
3. REVISED STREET SECTIONS TO MATCH DETAIL SHEET
2. CITY COMMENTS
1. CITY COMMENTS

Revisions
1. 08/10/05
2. 09/01/05
3. 10/04/05
4. 10/19/05

Date	08/05/05
Designed	C.J.H.
Drawn	KaP

STREET CONSTRUCTION

MEADOW CREEK BUILDERS
6382 BALSAM LANE
MAPLE GROVE, MN 55369

KLIEVER LAKE FIELDS 3RD
ELK RIVER, MINNESOTA

7 OF 11

L:\Engineering\2003276 — Kliever\dwgFields\2005456-Kliever.dwgFields3\2005456331 Engr Dtl 1.dwg, 10/20/2005 8:51:11 AM, Kaplan, 2005456BA, 2005456VH, 2005456A, BENCHMARK

DRAWING NUMBER

SAFCO PRODUCTS • NEW HOPE, MINNESOTA
REORDER BY PART NUMBER 6502

DRAWING NUMBER

DRAWING NUMBER
7
KLIEVLKFLD3.06