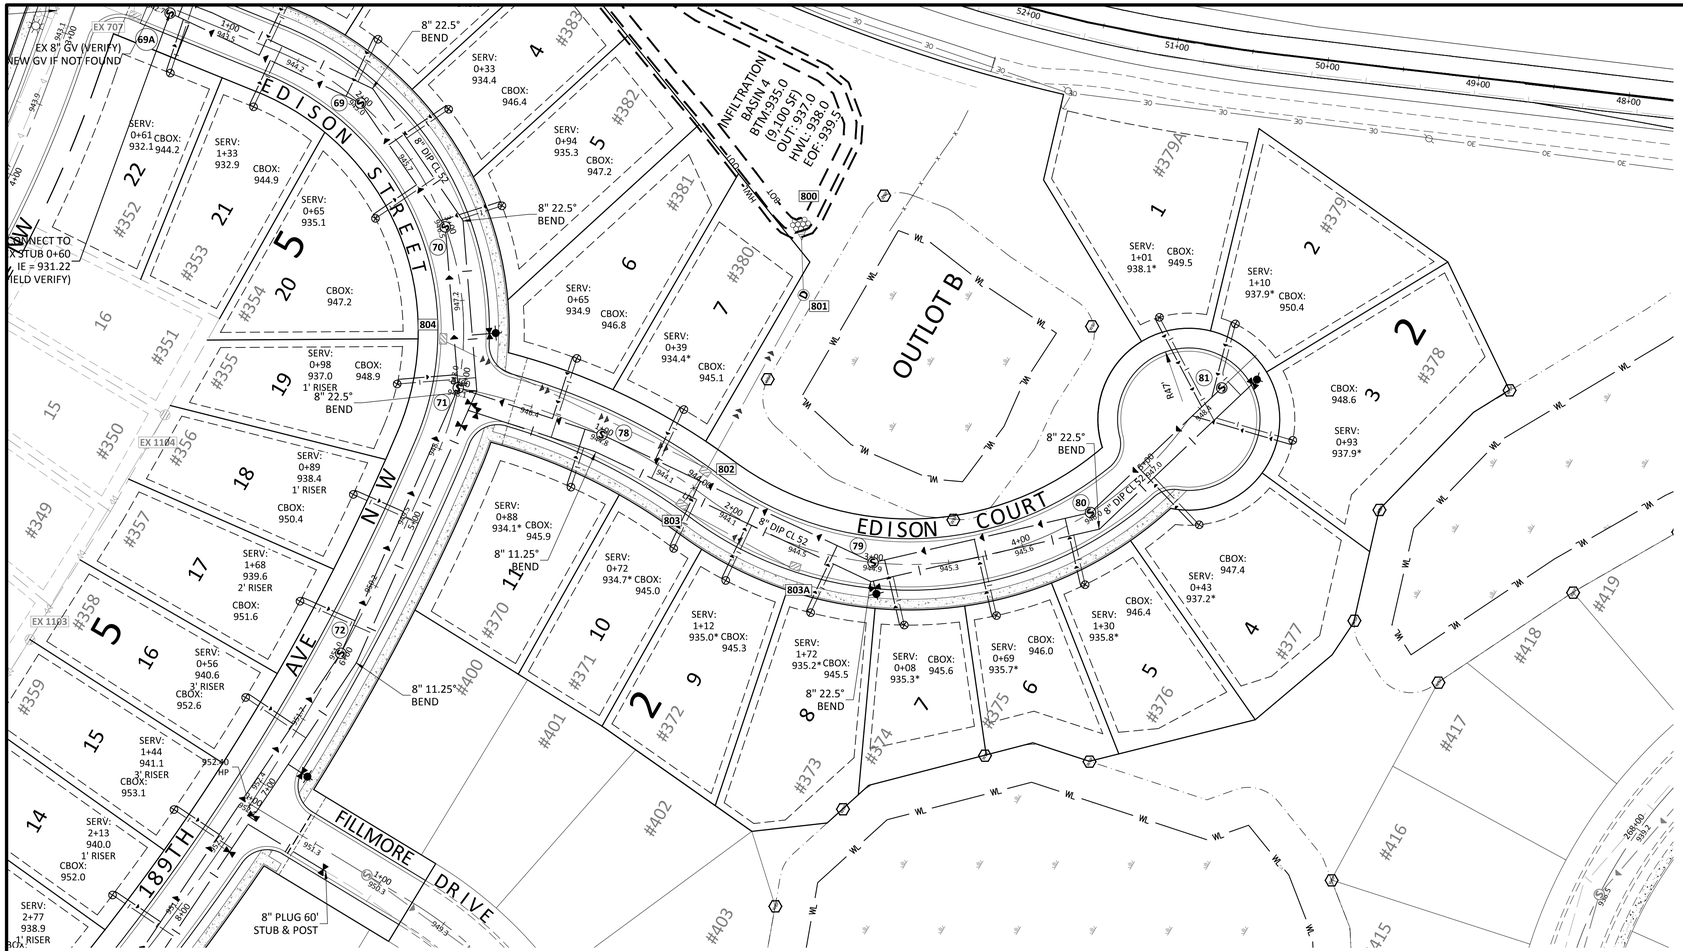

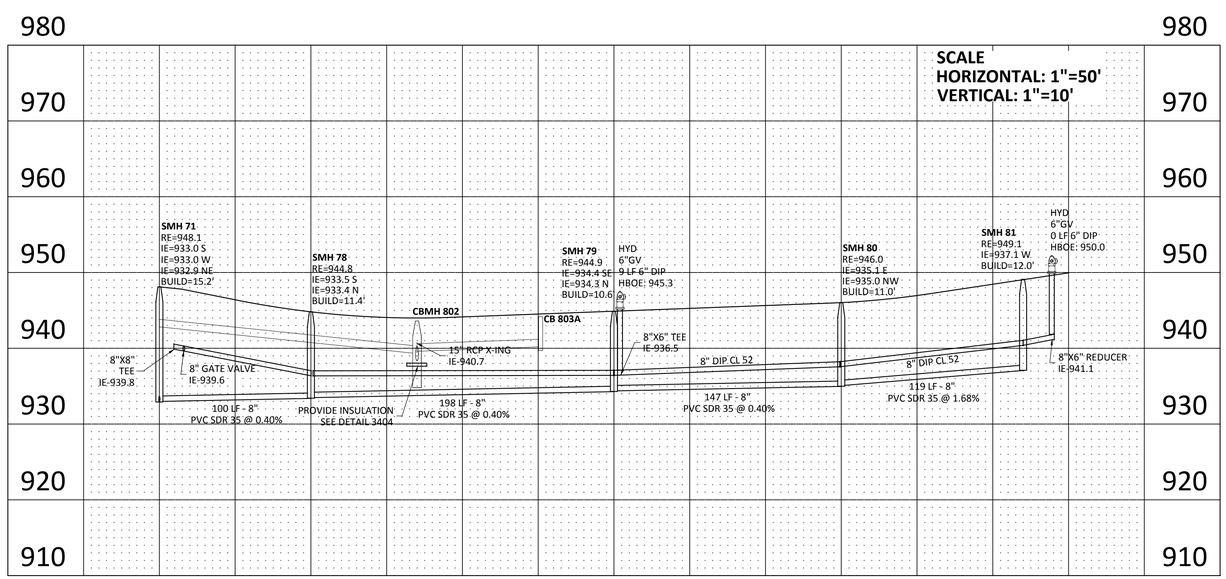

LEGEND

	PROPOSED	EXISTING	FUTURE
CURB & GUTTER			
STORM SEWER	D	D	D
SANITARY SEWER	S	S	S
WATERMAIN			
PROPERTY LINE			
EASEMENT			
SANITARY SERVICE			
WATER SERVICE			

NORTH

SCALE 0 50 100 IN FEET

Know what's below. Call before you dig.

Sambatek
www.sambatek.com
12800 Whitewater Drive, Suite 300
Minnetonka, MN 55343
763.476.6010 telephone
763.476.8532 facsimile
Engineering | Surveying | Planning | Environmental

Client
PAXMAR, LLC.

3495 NORTHDALE BLVD. NW
SUITE 210
COON RAPIDS, MN 55448

Project
MISKE
MEADOWS
FIFTH ADDITION

Location
ELK RIVER, MN

Certification

I hereby certify that this plan, specification or report was prepared by me or under my direct supervision and that I am a duly licensed professional ENGINEER under the laws of the state of Minnesota.

Eric T. Luth
Registration No. 50475 Date: 03/26/2018

If applicable, contact us for a wet signed copy of this plan which is available upon request at Sambatek's, Minnetonka, MN office.

Summary

Designed: ETL Drawn: MMQ
Approved: ETL Initial Issue: 3/26/2018
Phase: CD'S

Revision History

No.	Date	By	Submittal / Revision
	06/14/18	MMQ	CONSTRUCTION DOCUMENTS

Sheet Title
FINAL SANITARY & WATERMAIN P&P - EDISON CT

Sheet No. Revision
C6.03

Project No. 20460.06