MAIN ST. / TH 169

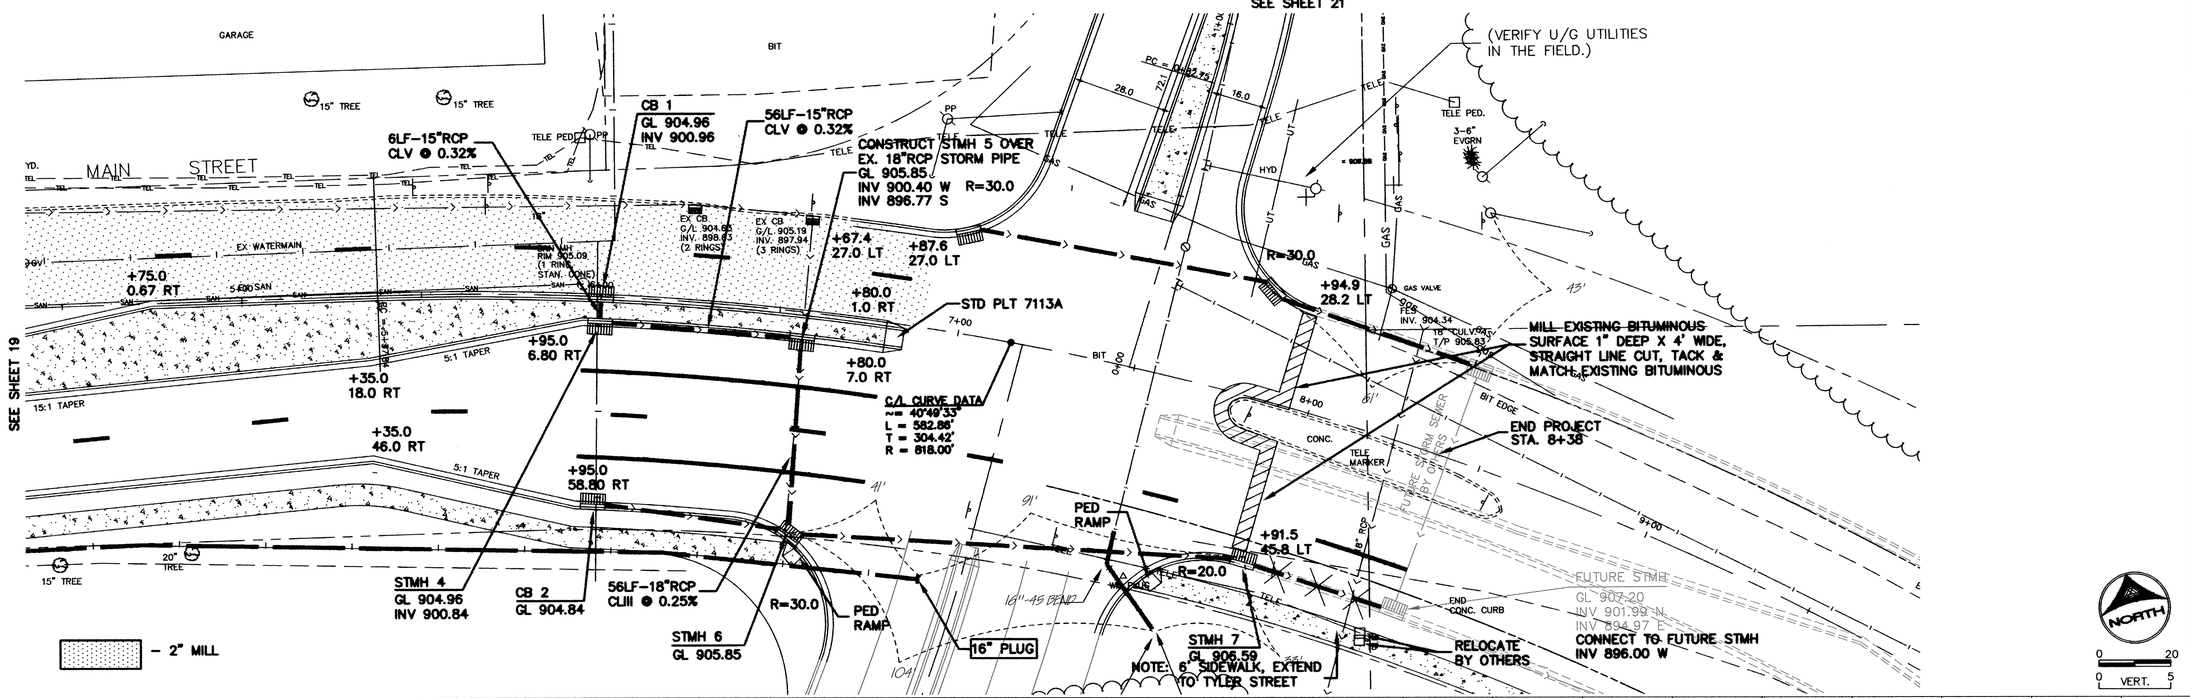

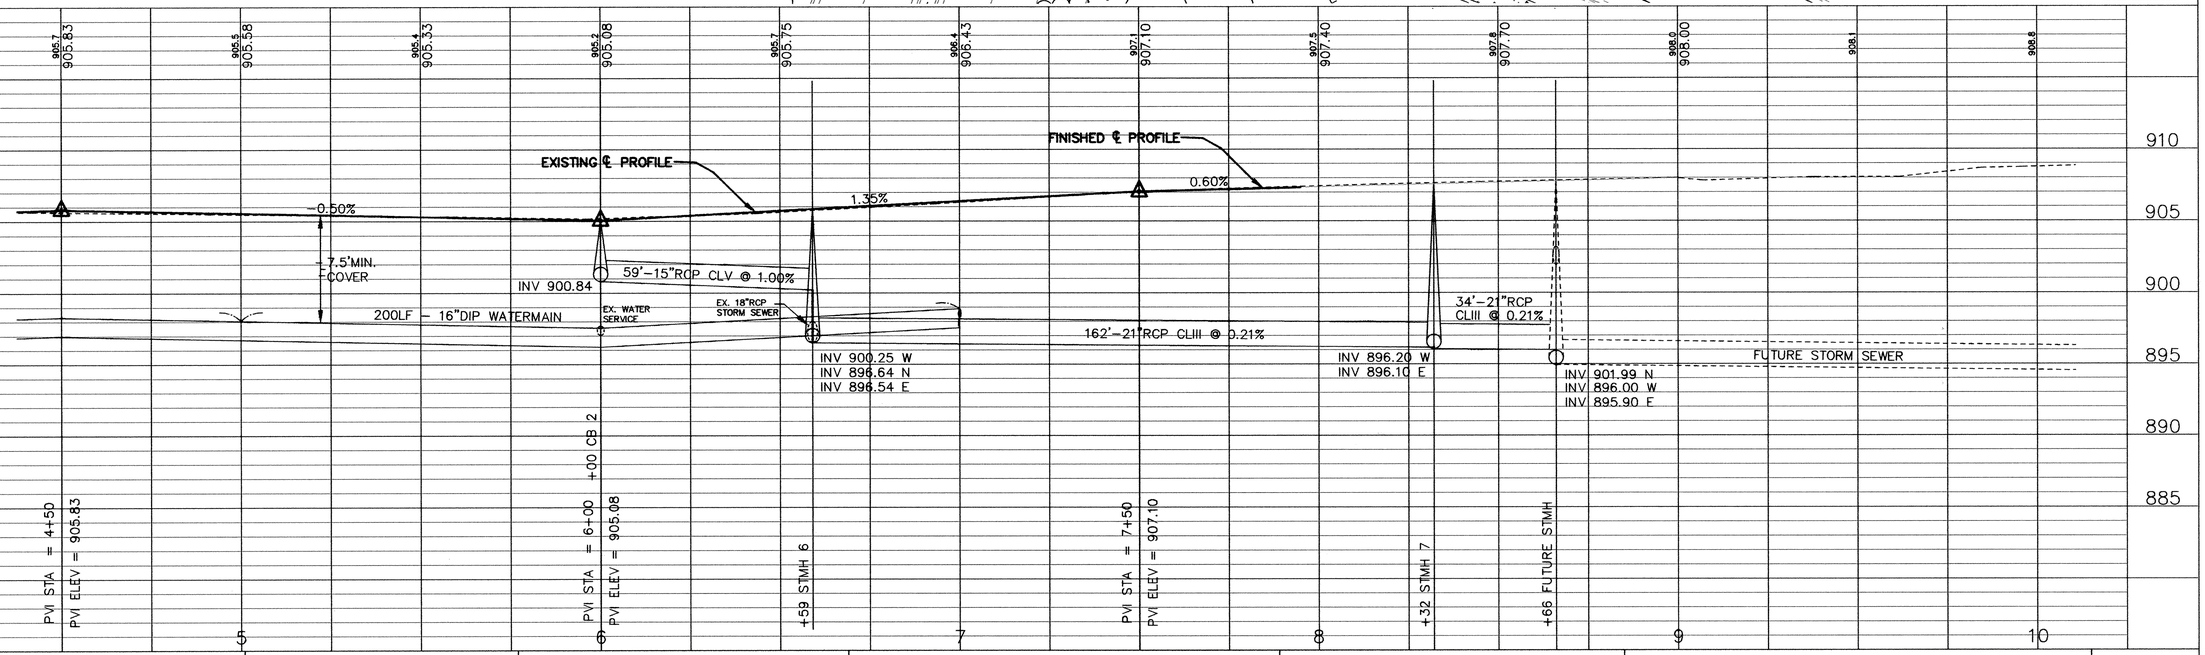

Xrefs: 808200A.DWG

DESIGNED BY: DESIGNED_BY DRAWN BY: EY
APPROVED BY: APPROVED_BY JOB NUMBER 808200
CAD DATE: June 23, 2000 4:21:14 p.m.
CAD FILE: 808200\\808200P-2.DWG

I HEREBY CERTIFY THAT THIS PLAN, SPECIFICATION, OR REPORT WAS PREPARED BY ME OR UNDER MY DIRECT SUPERVISION AND THAT I AM A DULY REGISTERED PROFESSIONAL ENGINEER UNDER THE LAWS OF THE STATE OF MINNESOTA.

DATE _____ REG.NO. _____

NO.	DATE	BY	REVISION DESCRIPTION

Howard R. Green Company
CONSULTING ENGINEERS
1326 ENERGY PARK DRIVE
ST. PAUL, MINNESOTA 55108
(651) 644-4389

CITY OF ELK RIVER
EASTERN AREA PHASE III
STREET AND UTILITY IMPROVEMENTS

PLAN AND PROFILE
MAIN ST. / TH 169
S.A.P. 204-113-09 5+00 TO 10+00

SHEET NO. 20 OF 46

DRAWING NUMBER

DRAWING NUMBER MAINS.00 9