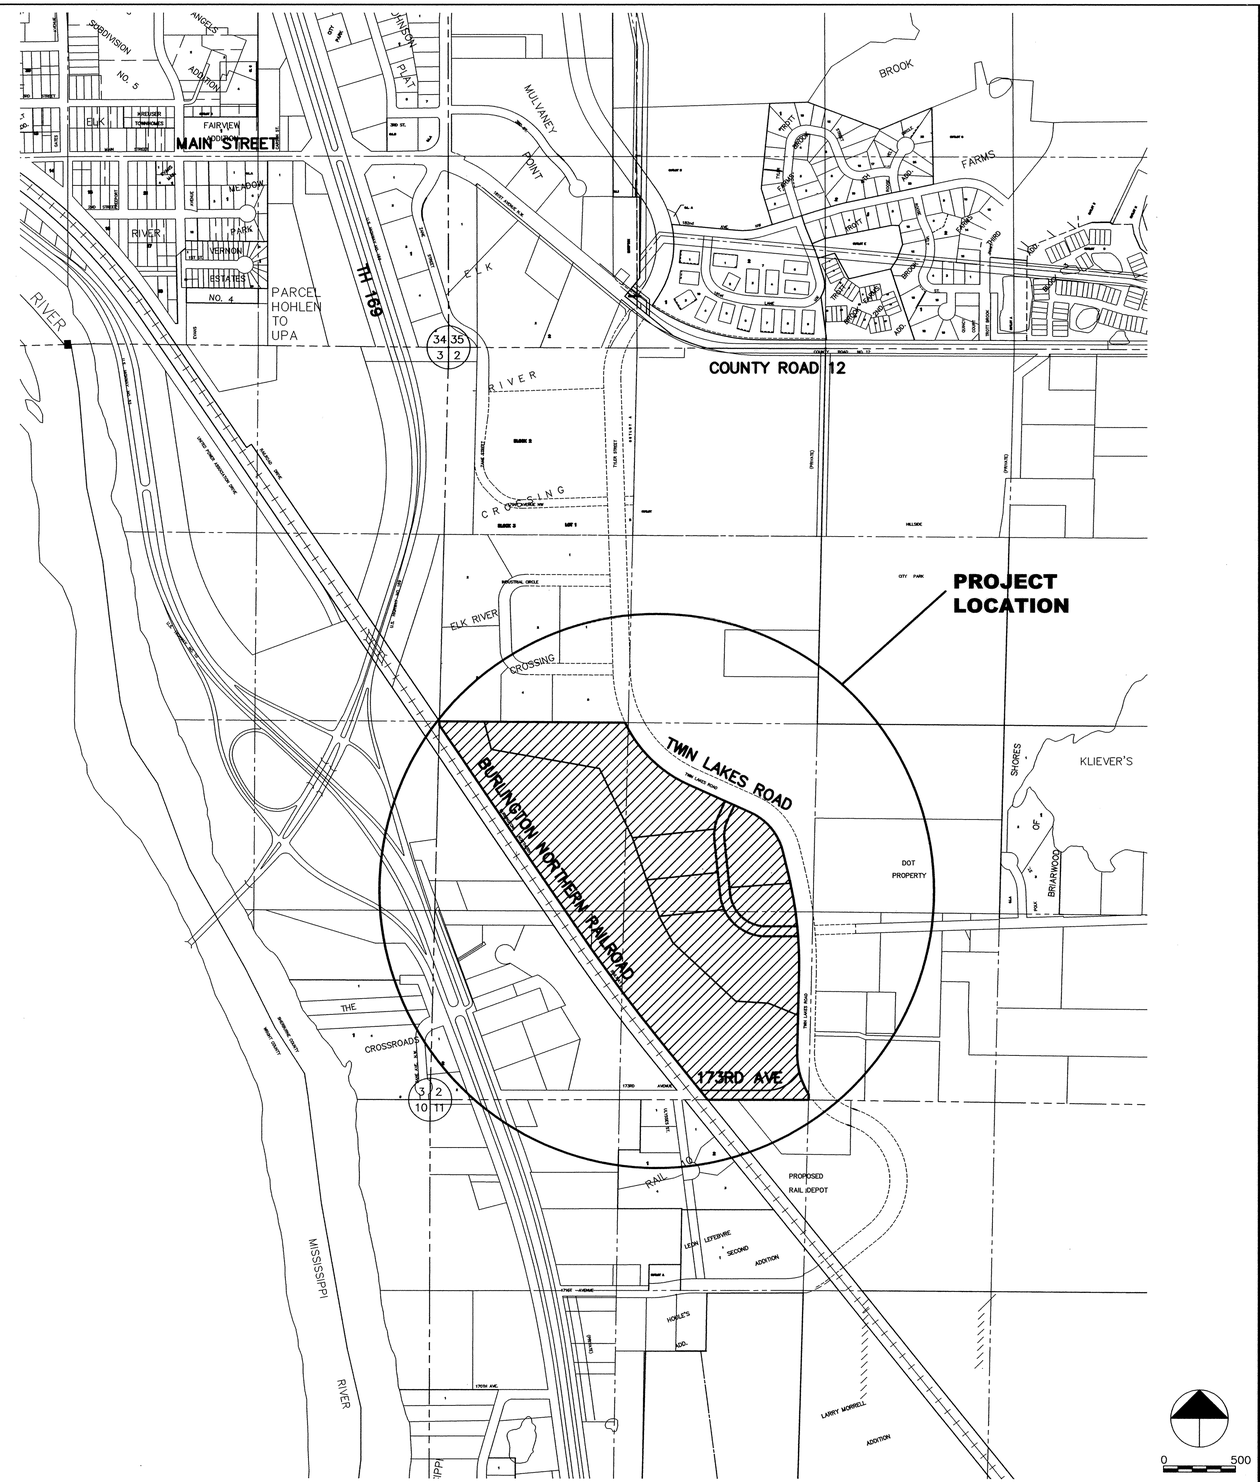

REVISIONS

NO.	DATE	BY	DESCRIPTION

I HEREBY CERTIFY THAT THIS PLAN, SPECIFICATION, OR REPORT WAS PREPARED BY ME OR UNDER MY DIRECT SUPERVISION AND THAT I AM A DULY LICENSED PROFESSIONAL ENGINEER UNDER THE LAWS OF THE STATE OF MINNESOTA.

JOHN M. ANDERSON

AUG. 12, 2005 25889

DATE 2/2/07 LIC. NO.

CITY OF ELK RIVER
NORTHSTAR BUSINESS PARK
PROJECT LOCATION MAP

BDM
CONSULTING ENGINEERS, PLC
Engineers and Surveyors
4175 Lovell Road, Suite 112
Lexington, MN 55014
Phone: (763) 786-4570
Fax: (763) 786-4574
bdmce.com

DRAWN BY: JL

CHECKED BY: JMA

DESIGNED BY: JL

JOB NO. 226035

SHEET	SHEETS
G2	25

SAFECO PRODUCTS • NEW ULM, MINNESOTA
RECORDED BY PART NUMBER 6205G
PRINTING DONE BY PART NUMBER 6205G
THIS DATA MAY NOT BE SUITABLE FOR OTHER USE

NGRBP.05
02