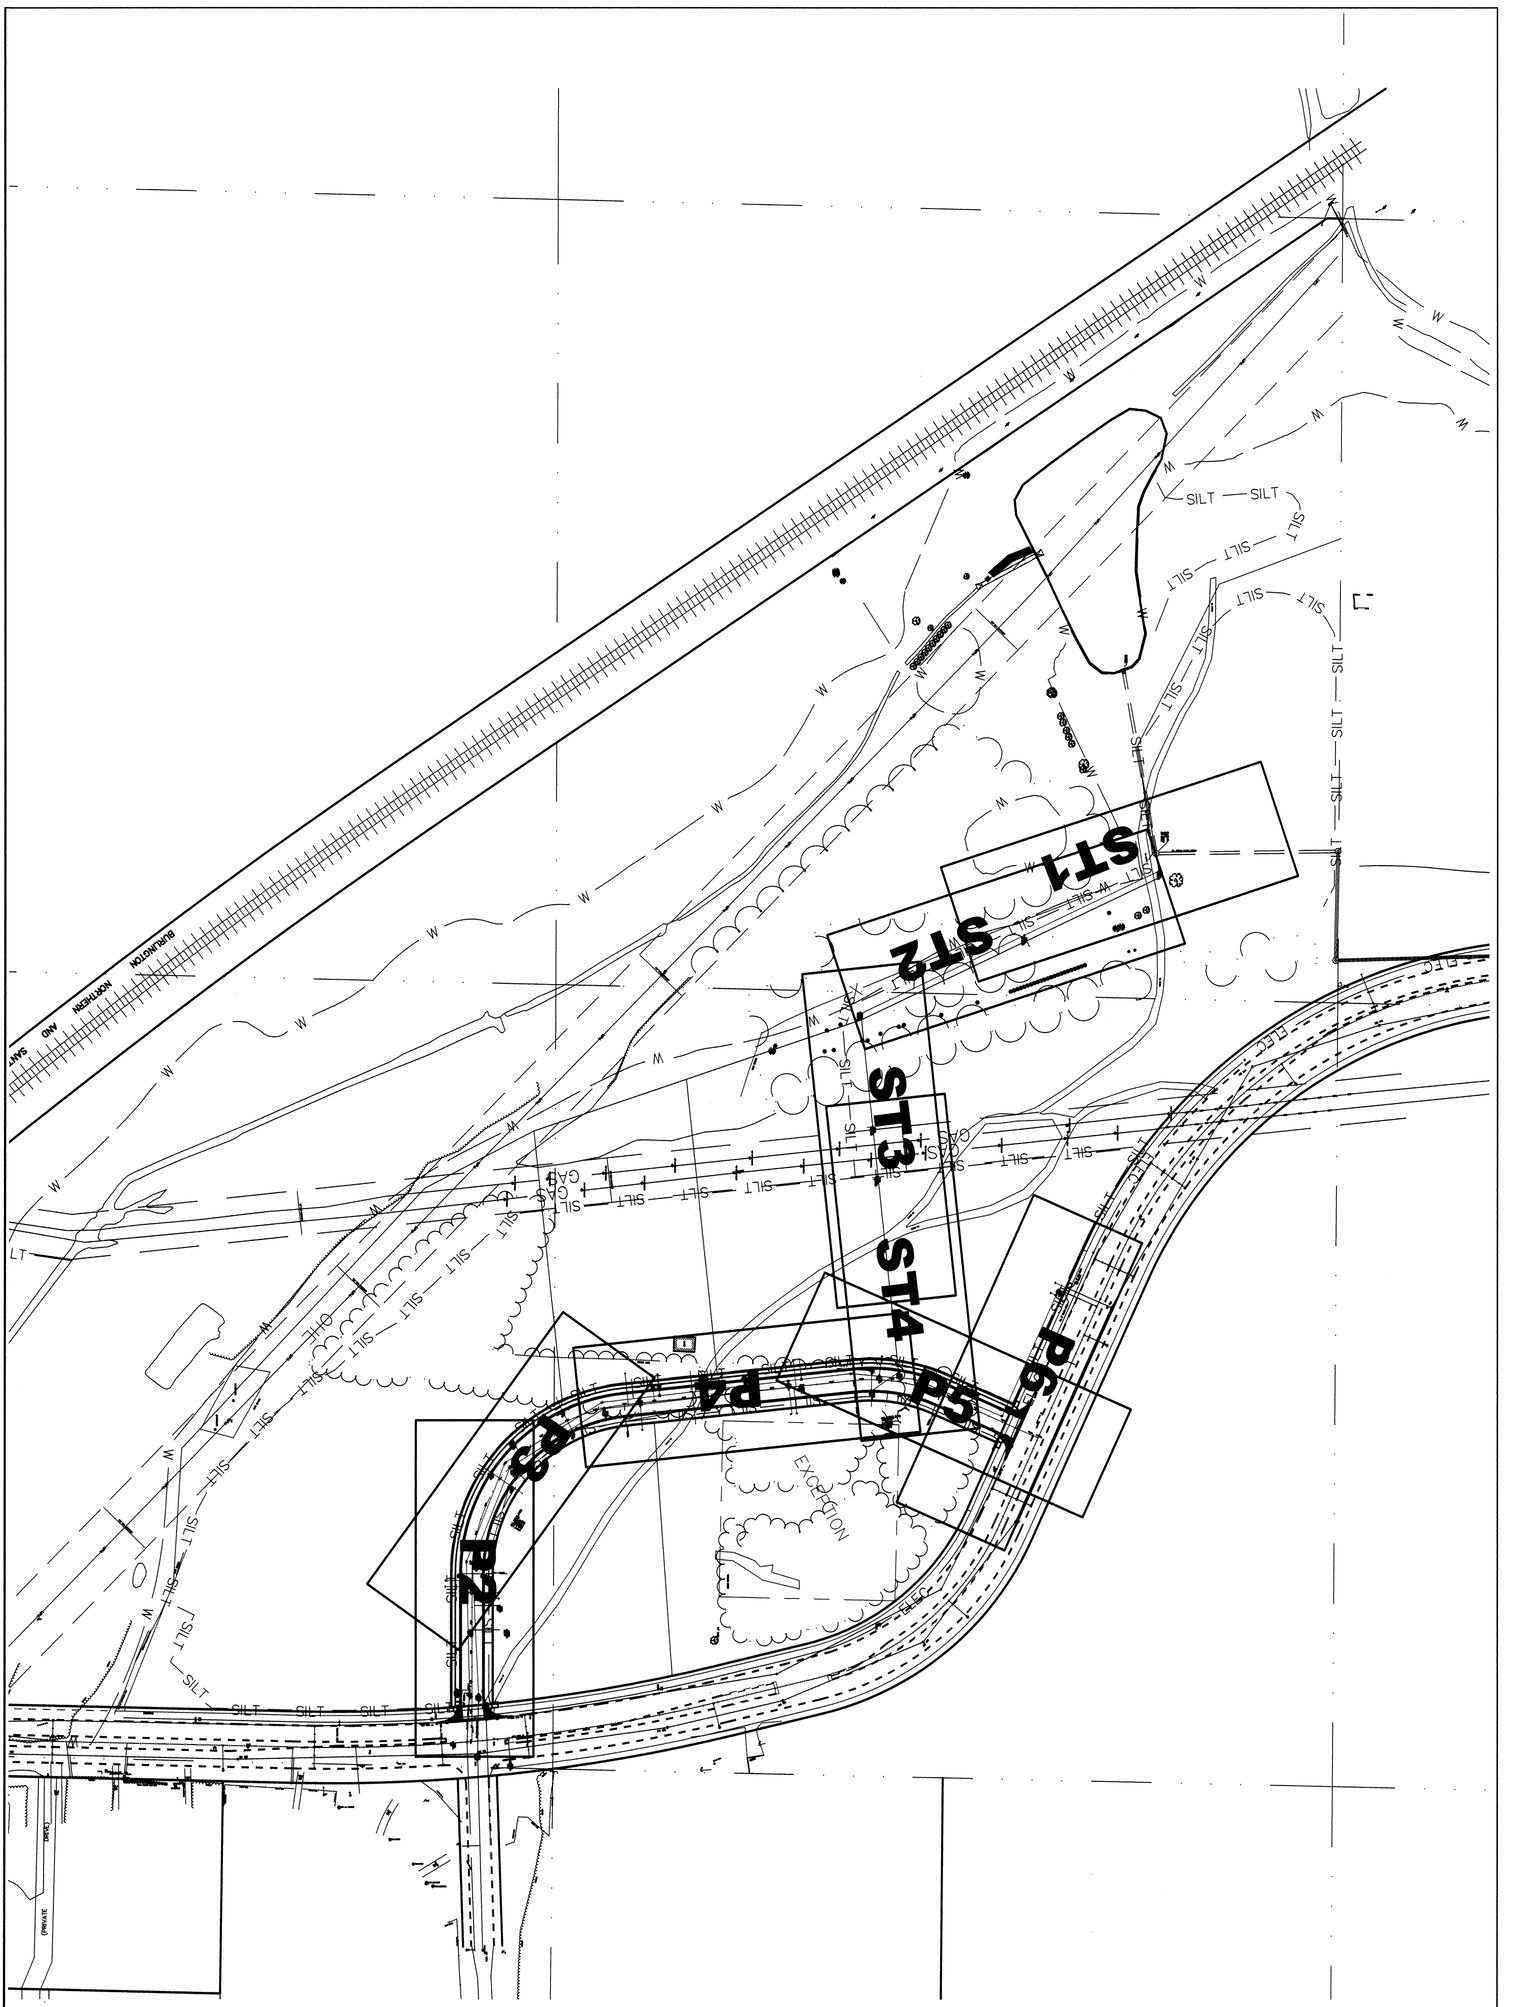

SHEET	PI
SHEETS	25
JOB NO.	226035
DESIGNED BY:	JL
CHECKED BY:	JMA
DRAWN BY:	JL

BDM
CONSULTING ENGINEERS, PLC
Engineers and Surveyors
4175 Lovell Road, Suite 112
Lake Elmo, Minnesota 55042
Phone: (763) 786-4570
Fax: (763) 786-4574
bdmce.com

CITY OF ELK RIVER
NORTHSTAR BUSINESS PARK

STREET AND UTILITY SHEET INDEX

I HEREBY CERTIFY THAT THIS PLAN, SPECIFICATION, OR REPORT WAS PREPARED BY ME OR UNDER MY DIRECT SUPERVISION AND THAT I AM A DULY LICENSED PROFESSIONAL ENGINEER UNDER THE LAWS OF THE STATE OF MINNESOTA.

JOHN M. ANDERSON

AUG. 12, 2005 — 25889

DATE 2/2/07 — LIC. NO.

REVISIONS

NO.	DATE	BY	DESCRIPTION

SAFCO PRODUCTS • NEW HOPE, MINNESOTA
REORDER BY PART NUMBER 6582
POSITIVE EDGE OF PAPER ON THIS LINE
NORBP.06
09