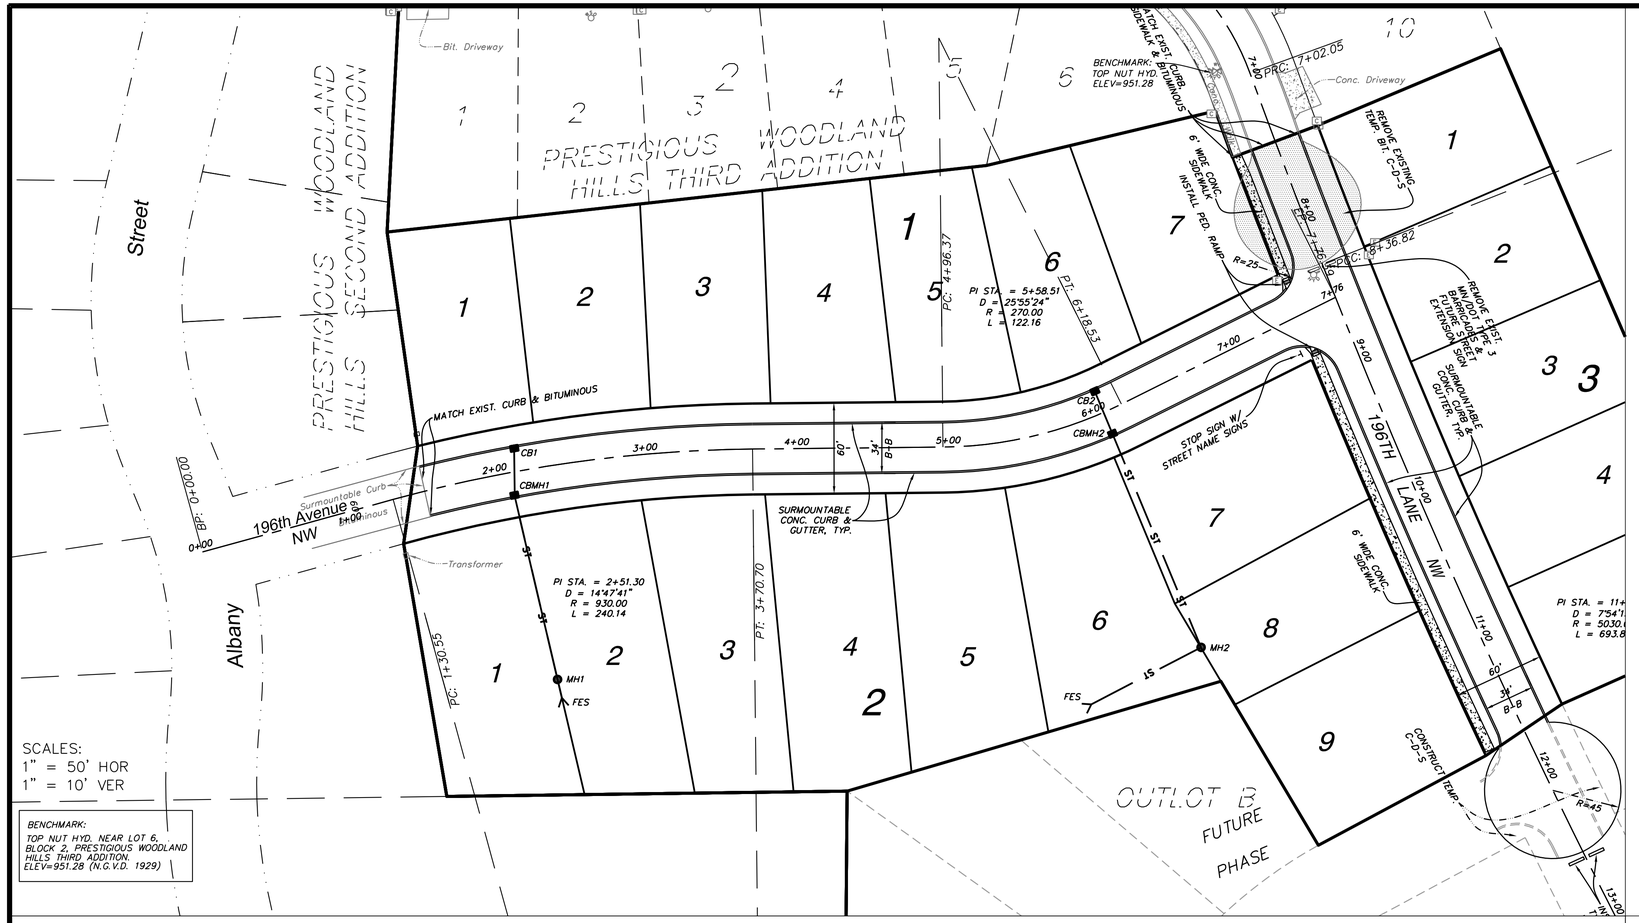

STORM SEWER STRUCTURE SCHEDULE

STRUCTURE NO.	STRUCTURE SIZE	CASTING
CB1	24"x36"	NEENAH R-3067-V
CB2	24"x36"	NEENAH R-3067-V
CBMH1	48" ø	NEENAH R-3067-V
CBMH2	48" ø	NEENAH R-3067-V
MH1	48" ø	NEENAH R-1733*
MH2	48" ø	NEENAH R-1733*

* LABELED STORM SEWER

N

0 50 100 Feet

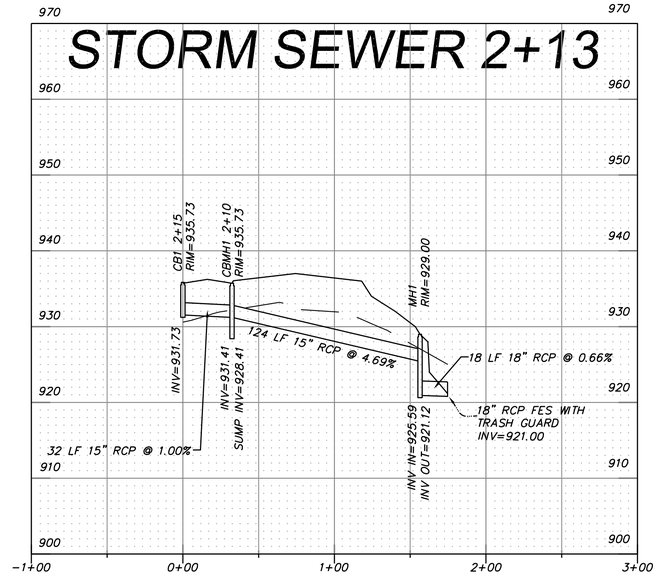

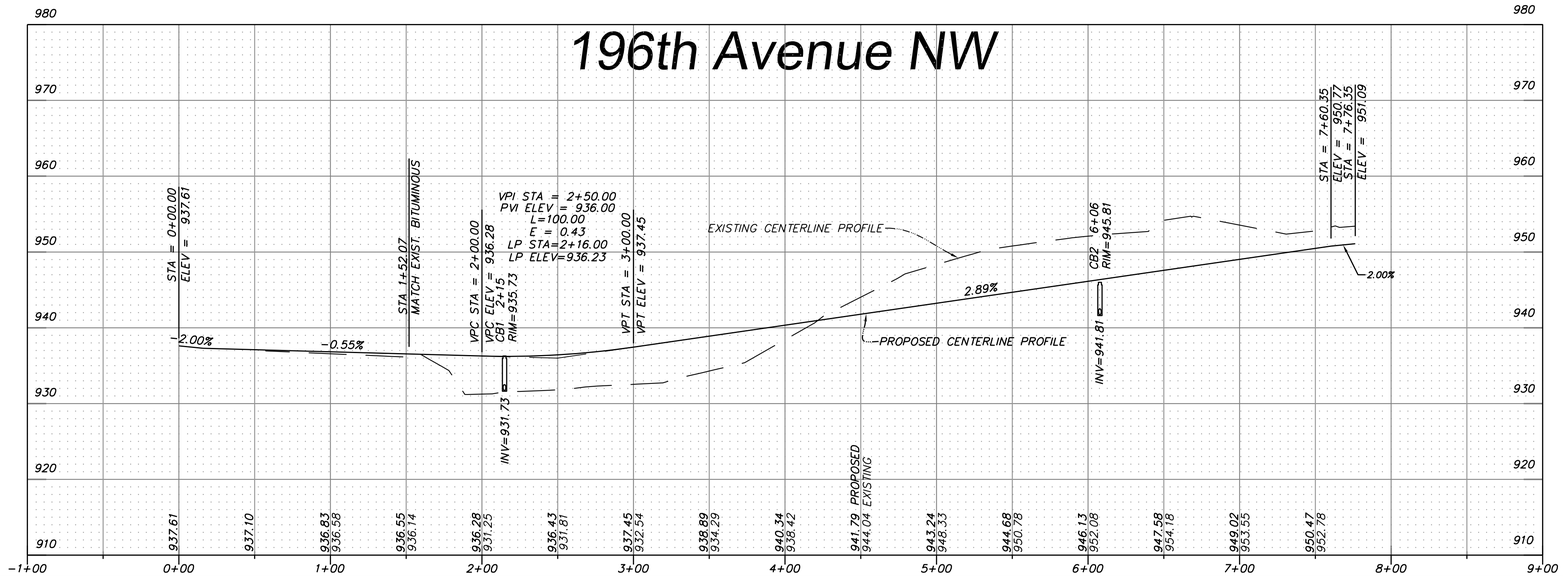

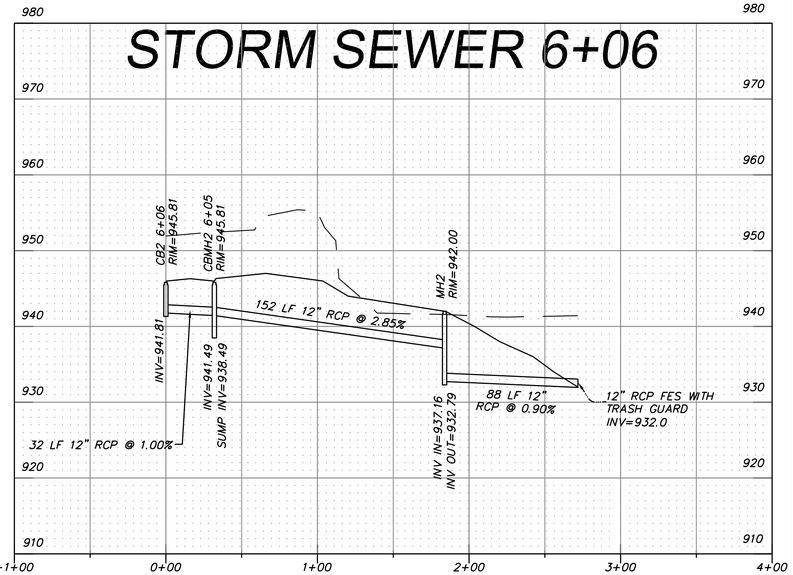

REV. NO.	DATE	BY	DESCRIPTION
1	2-22-17	T.J.B.	REVISE PER CITY REVIEW
2	3-13-17	T.J.B.	REVISE PER CITY REVIEW
3	4-10-17	T.J.B.	CITY APPROVAL SET

DESIGNED C.S.O. DRAWN T.J.B.
CHECKED C.S.O.

I HEREBY CERTIFY THAT THIS PLAN WAS PREPARED BY ME OR UNDER MY DIRECT SUPERVISION AND THAT I AM A DULY REGISTERED PROFESSIONAL ENGINEER UNDER THE LAWS OF THE STATE OF MINNESOTA.

Cara M. Schwahn Otto
DATE: 4-10-17 LICENSE NO. 40433

OTTO ASSOCIATES
Engineers & Land Surveyors, Inc.
www.ottoassociates.com
9 West Division Street
Buffalo, MN 55313
(763)682-4727
Fax: (763)682-3522

PRESTIGIOUS WOODLAND HILLS FOURTH ADDITION

BENZINGER PROPERTIES
ELK RIVER, MN

STREET & STORM SEWER PLAN
196TH AVENUE NW

SHEET NO. 5 OF 10 SHEETS

PROJECT NO: 16-0504

DATE: 12-27-16