TYLER STREET

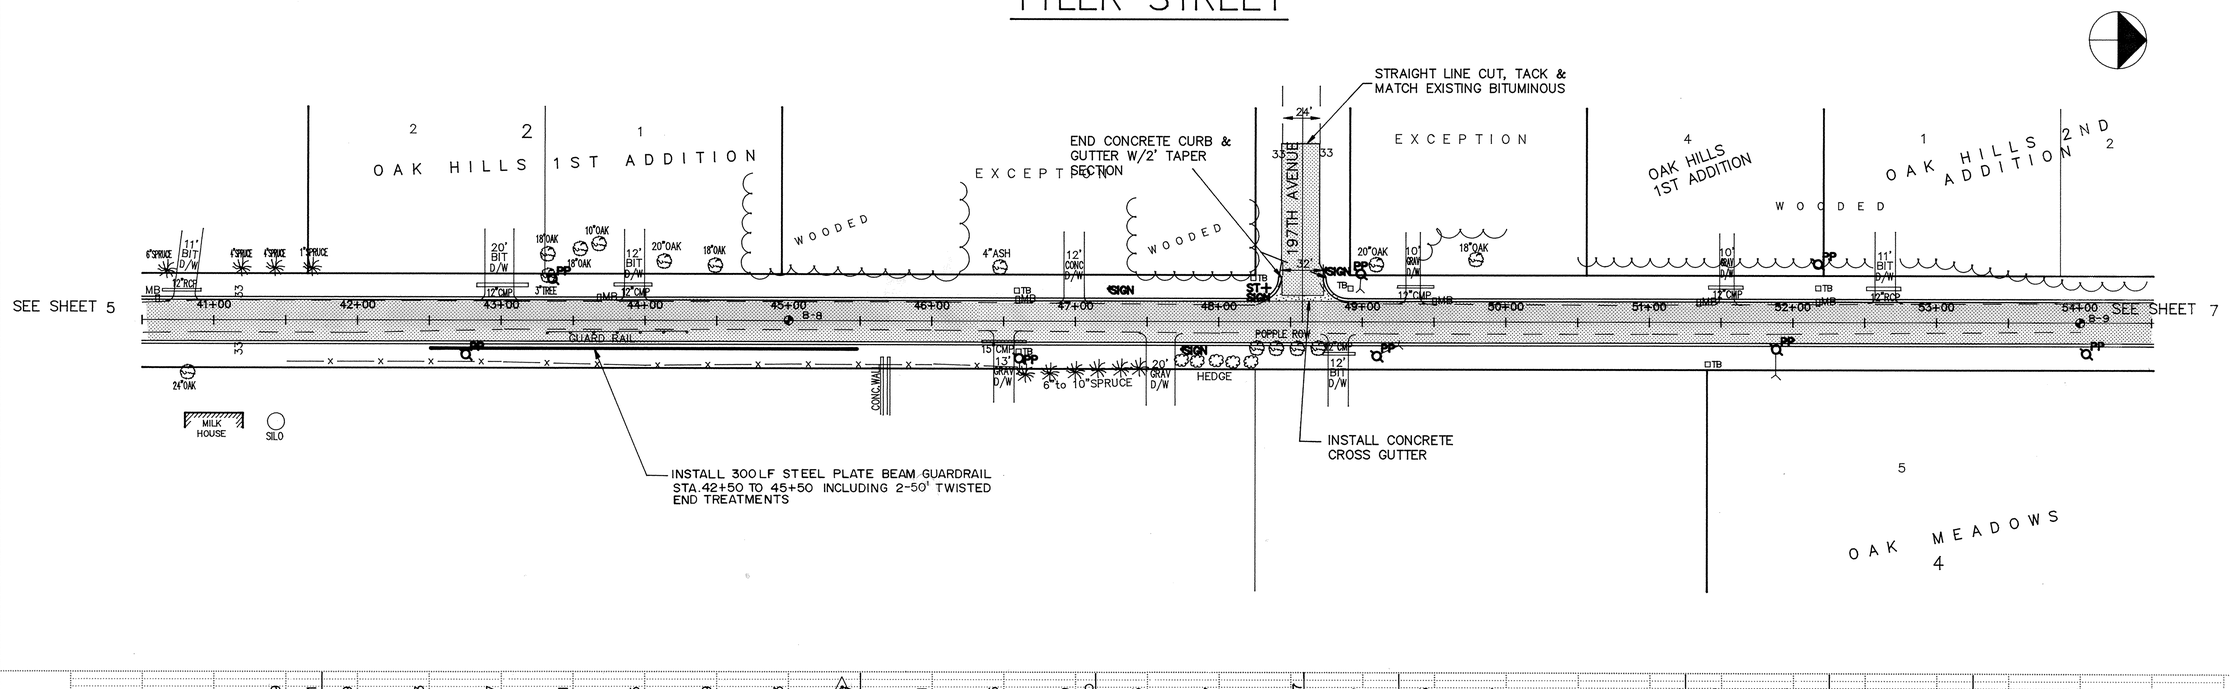

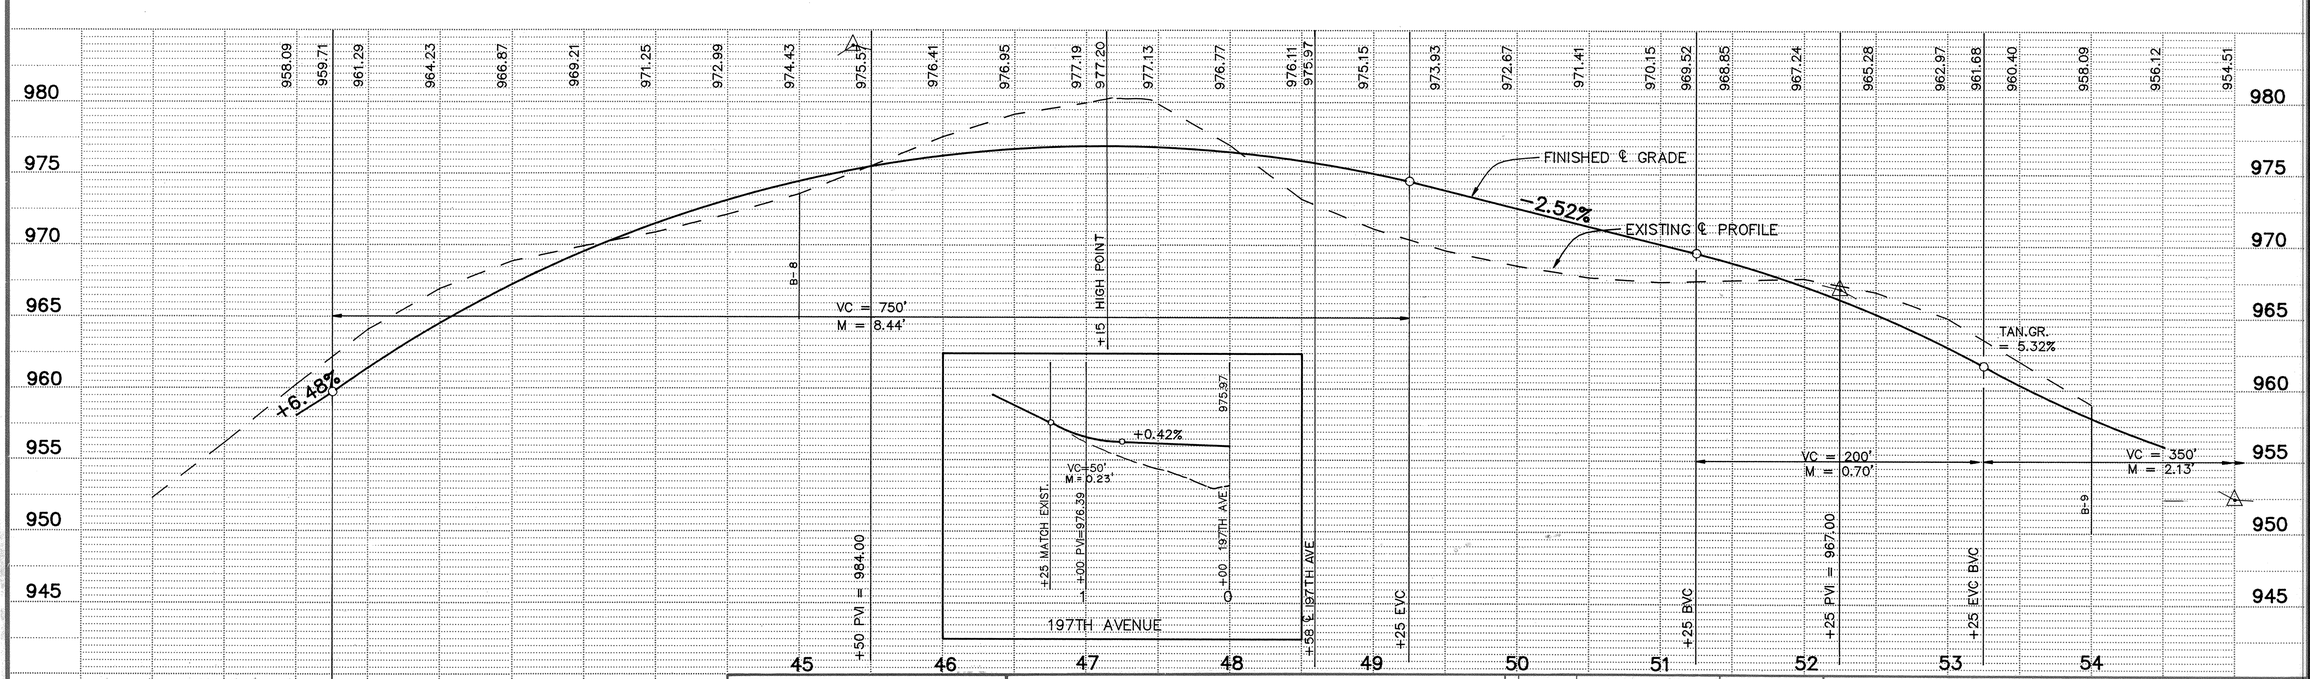

I HEREBY CERTIFY THAT THIS PLAN, SPECIFICATION, OR REPORT WAS PREPARED BY ME OR UNDER MY DIRECT SUPERVISION AND THAT I AM A DULY REGISTERED PROFESSIONAL ENGINEER UNDER THE LAWS OF THE STATE OF MINNESOTA.

Terry J. Mauer

DATE 5/1/89 REG. NO. 15316

ER063-4

CONSULTING ENGINEERS
Maier Stewart & Associates Inc.
1959 SLOAN PLACE (612)774-6021 ST. PAUL, MINNESOTA 55117

REVISIONS	DATE	DESCRIPTION

DESIGNED
CHECKED
DRAWN
GRAPHIC SCALE
HORIZ. 50
VERT. 5

VOID

CITY OF ELK RIVER
STREET IMPROVEMENTS
TYLER STREET
SAP 204-114-01

DATE APRIL, 1989 | SHEET 6 OF 22 SHEETS | PROJECT NO. 230-063

351

DRAWING NUMBER

SAFCO PRODUCTS • NEW HOPE, MINNESOTA
REORDER BY PART NUMBER 63532

DRAWING NUMBER
TYLER.90
6A