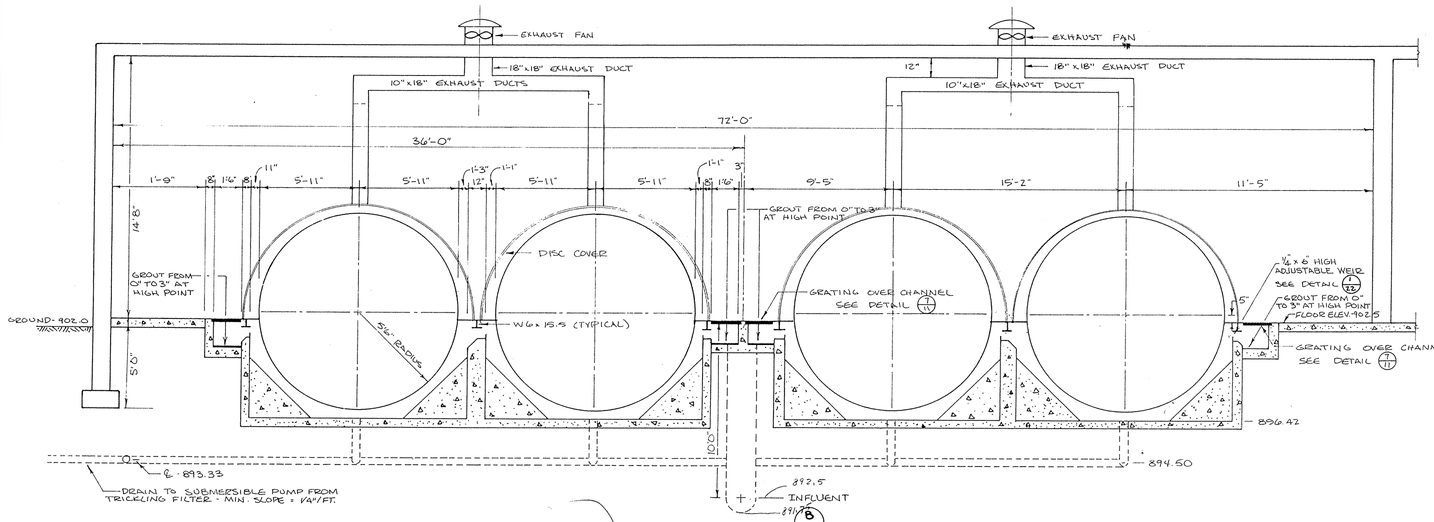

SECTION
NO SCALE

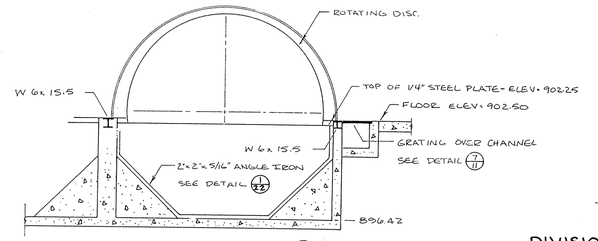

SECTION
A
22
NO SCALE

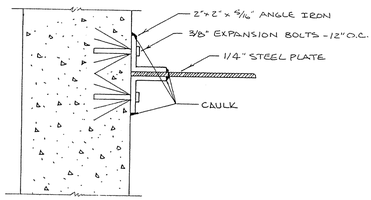

DIVISION PLATE ANCHOR DETAIL
1
22
SCALE: 3" = 1'0"

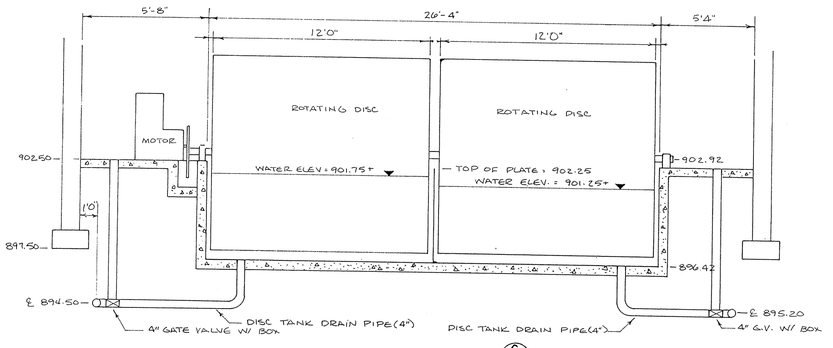

SECTION
C
22
NO SCALE

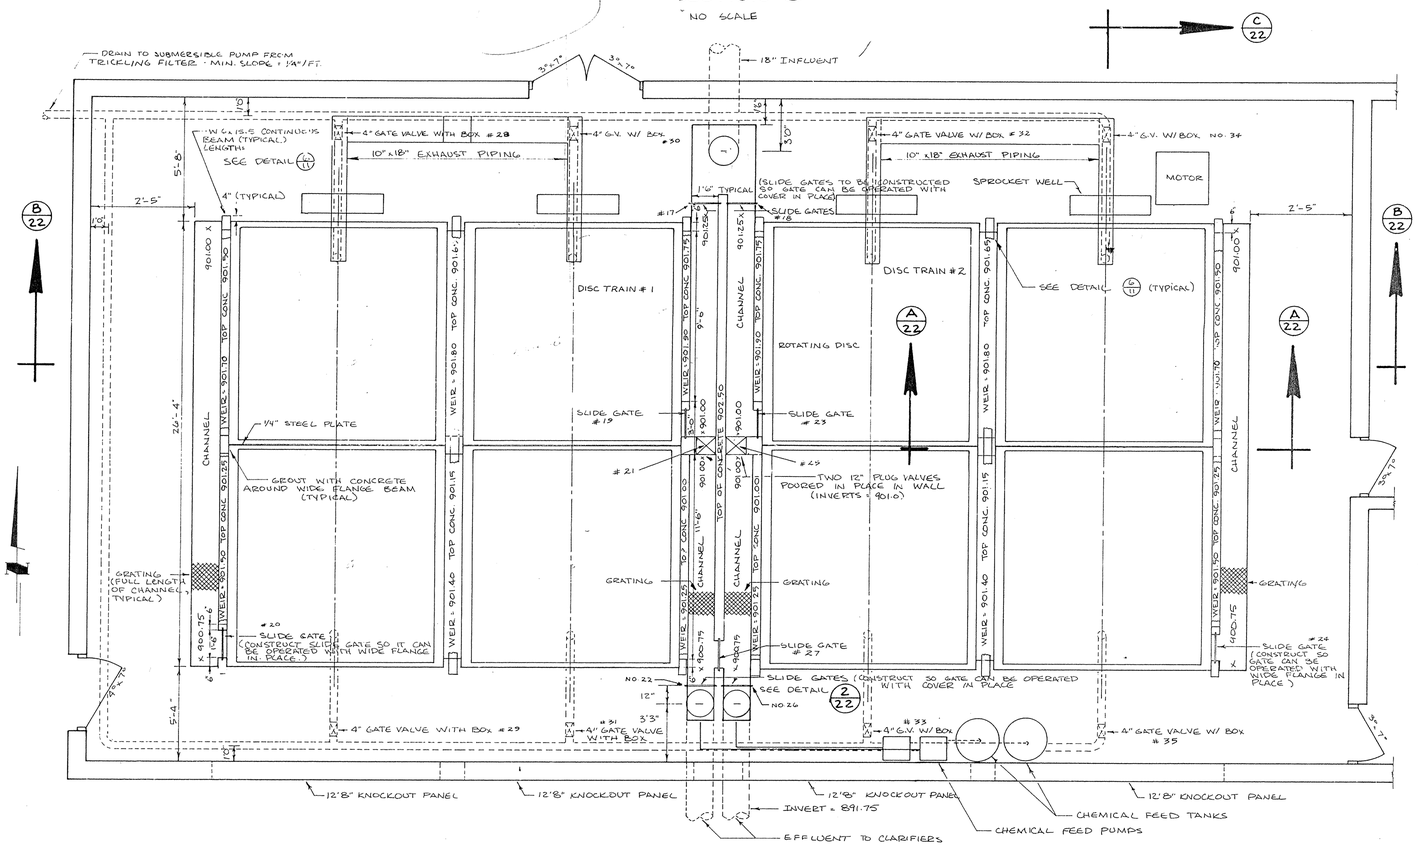

ROTATING DISC UNITS - PLAN
NO SCALE

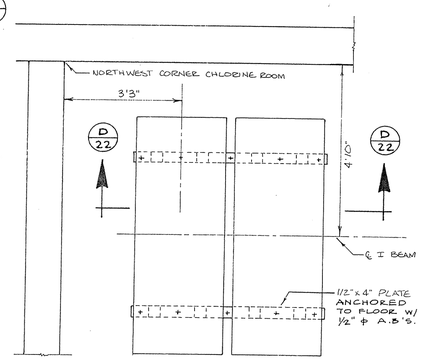

CHLORINE TANKS - PLAN
SCALE: 1/2" = 1'0"

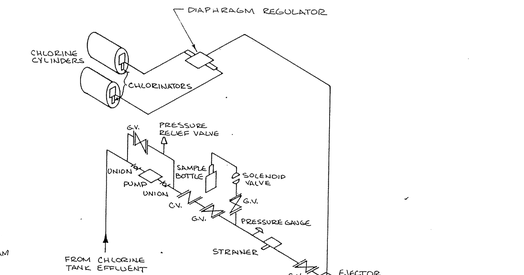

CHLORINE SCHEMATIC
NO SCALE

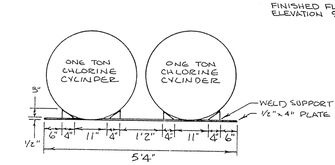

CHLORINE CYLINDER MOUNT
SCALE: 1/2" = 1'0"
SECTION D 22

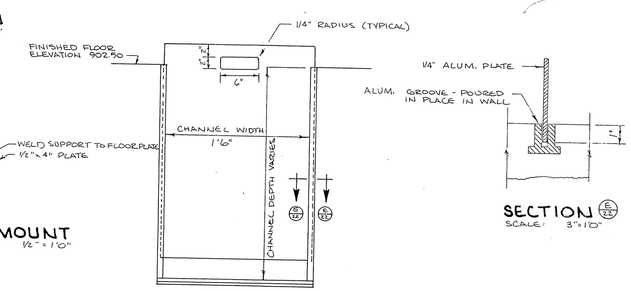

TYPICAL SLIDE GATE 2/22

NO.	DATE	BY	REMARKS
E	11-2-77	GJF	REVISE ROTATING DISC WEIR ELEVATIONS
D	6-20-77	SWJ	REVISE TO ACCEPT DISK COVERS TO BE SUPPLIED.
C	8-19-77	SWJ	CHANGE DIMENS TO ACCEPT 11'-10" DISKS
B	2-24-77	VNP	MISC. REVISIONS
A	7-6-76	J.R.C.	MISC. REVISIONS

REVISIONS

DESIGNED K.L.V.
DRAWN P.W.P.
DATE 8/29/75
CHECKED K.L.V.
APPROVED W.H.M.
COMM.

I HEREBY CERTIFY THAT THIS PLAN WAS PREPARED BY ME OR UNDER MY DIRECT SUPERVISION AND THAT I AM A DULY REGISTERED PROFESSIONAL ENGINEER UNDER THE LAWS OF THE STATE OF MINNESOTA.
Karen L. VanAcker
DATE Aug 29, 1975 REG. NO. 10159

McCOMBS-KNUTSON ASSOCIATES, INC.
CONSULTING ENGINEERS ■ LAND SURVEYORS ■ SITE PLANNERS
MINNEAPOLIS, HUTCHINSON and MARSHALL, MINNESOTA

WASTE WATER TREATMENT FACILITIES
FOR
ELK RIVER, MINNESOTA

SCALE AS NOTED
BOOK PAGE
FILE NO. 2603

MECHANICAL PLAN
MAIN BUILDING

SHEET 22 REV.
OF 31

DRAWING NUMBER
WASTE 75
20

SAFCO PRODUCTS • NEW HOPE, MINNESOTA
REORDER BY PART NUMBER 60502