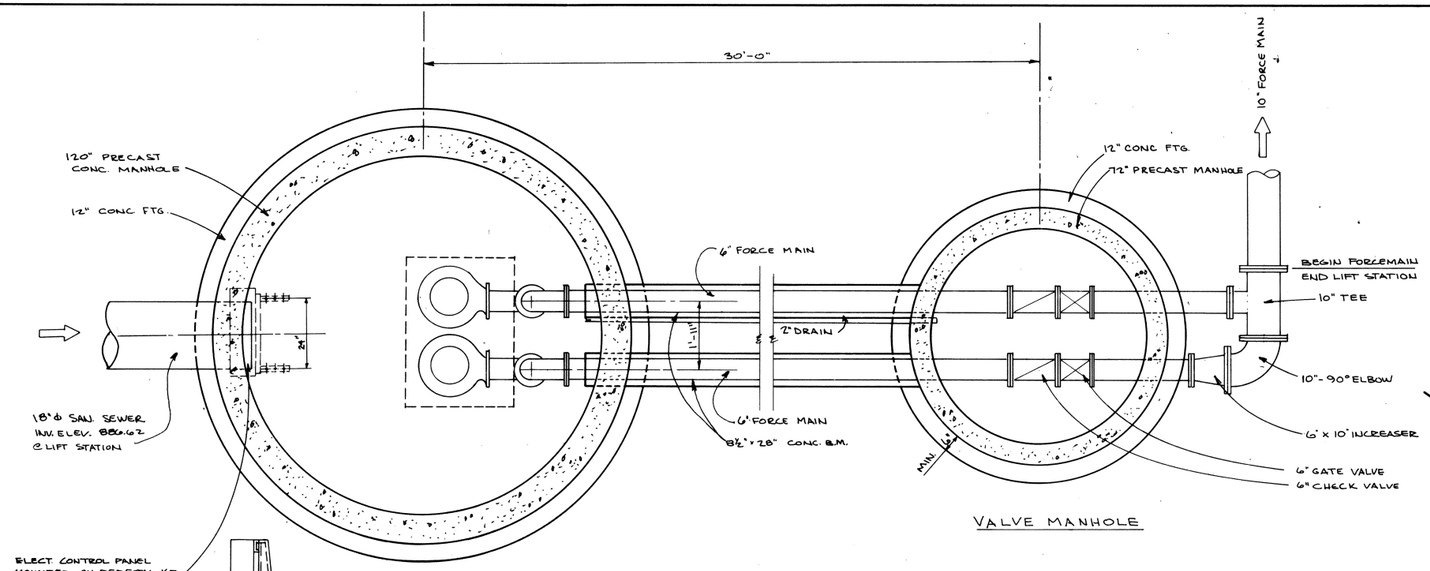

VALVE MANHOLE

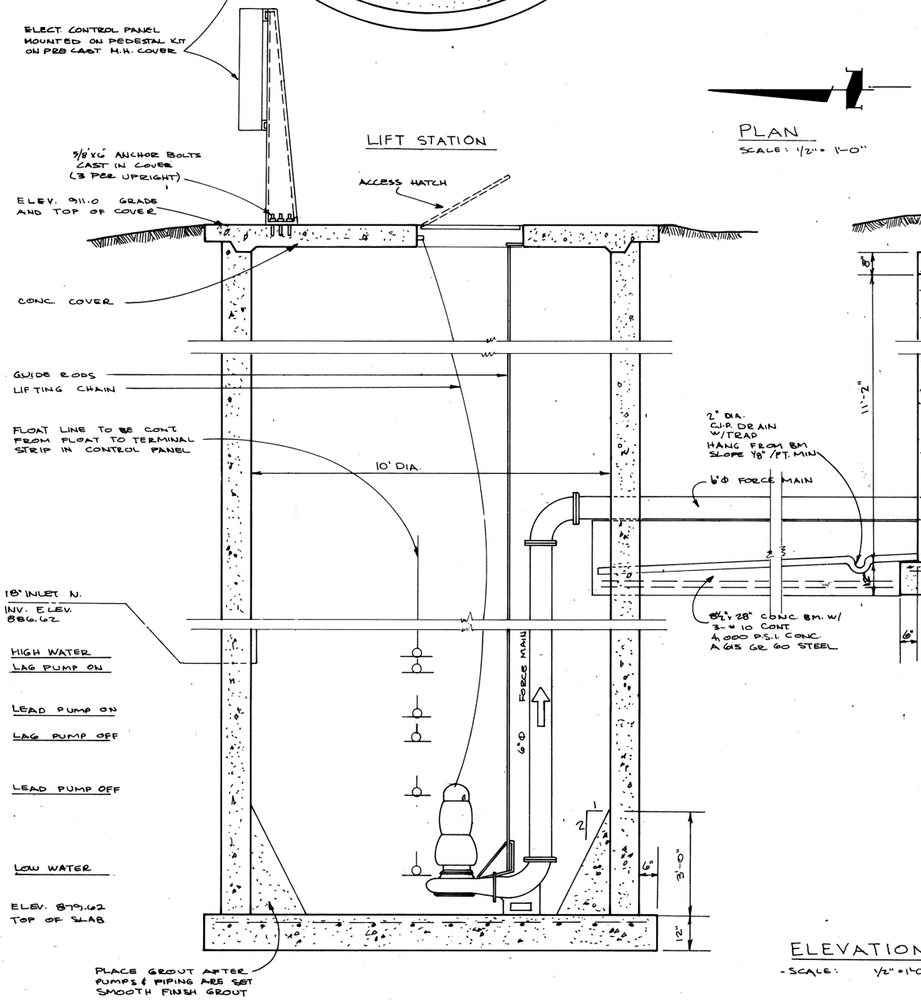

PLAN
SCALE: 1/2" = 1'-0"

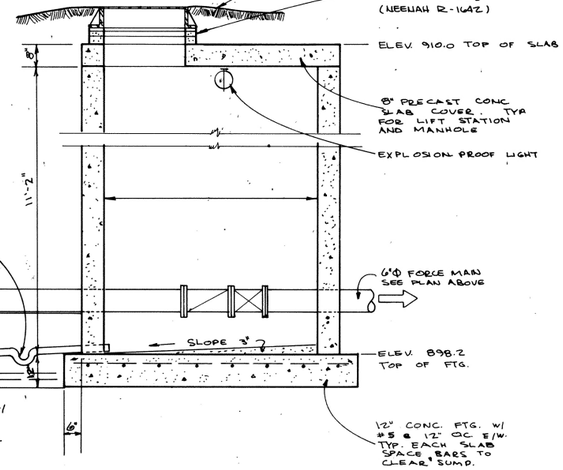

ELEVATION
SCALE: 1/2" = 1'-0"

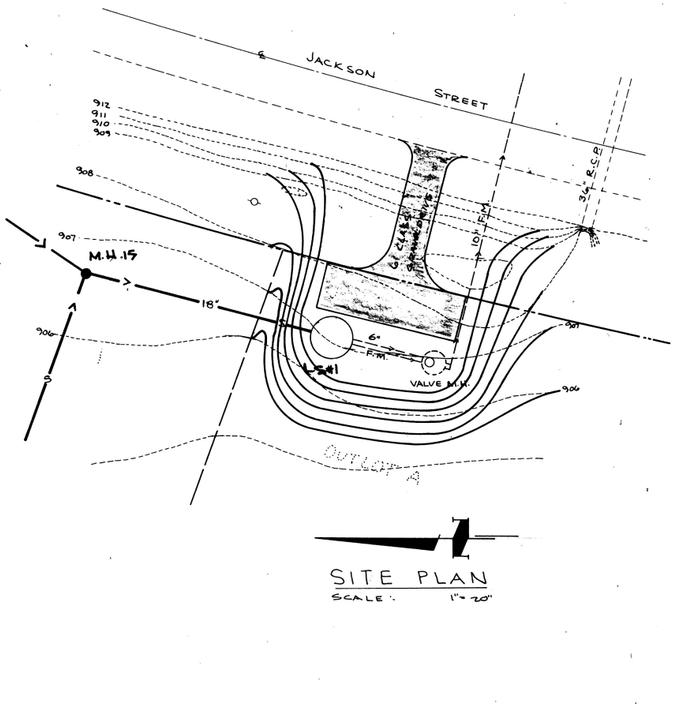

SITE PLAN
SCALE: 1" = 20'

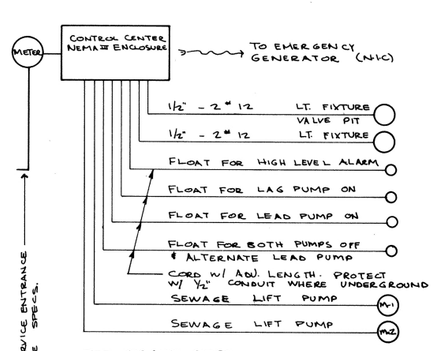

FOR CIRCUIT SIZES SEE ELECTRICAL SPECS

SINGLE LINE ELECTRICAL RISER DIAGRAM (TYPICAL).

NOT TO SCALE.

NO.	DATE	BY	REMARKS

REVISIONS

DESIGNED	L.S.
DRAWN	R. C.
DATE	
CHECKED	P.W.P.
APPROVED	L. S.
COMM.	

I HEREBY CERTIFY THAT THIS PLAN WAS PREPARED BY ME OR UNDER MY DIRECT SUPERVISION AND THAT I AM A DULY REGISTERED PROFESSIONAL ENGINEER UNDER THE LAWS OF THE STATE OF MINNESOTA. Lyle Swenson
DATE 10/17/80 REG. NO. 7411

McCOMBS-KNUTSON ASSOCIATES, INC.
CONSULTING ENGINEERS ■ LAND SURVEYORS ■ SITE PLANNERS
MINNEAPOLIS, HUTCHINSON and MARSHALL, MINNESOTA

ELK RIVER INTERCEPTOR
ELK RIVER, MINNESOTA

SCALE
BOOK | PAGE
FILE NO. 5103

DETAIL
LIFT STATION No. 1

SHEET 8 | REV.
OF 9

DRAWING NUMBER ERINT 80 8

SAFCO PRODUCTS • NEW HOPE, MINNESOTA
RECHECK BY PART NUMBER 63503
POSITION EDGE OF PRINT ON THIS LINE