0+060

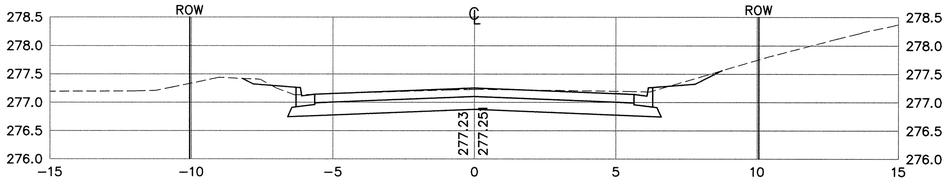

0+057

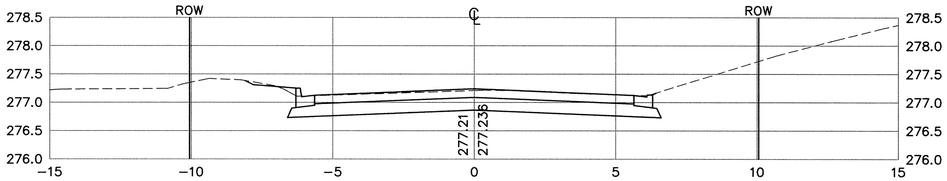

0+040

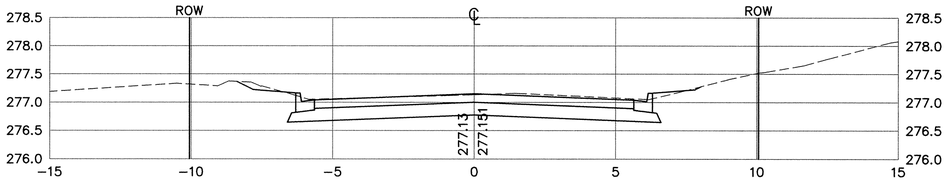

0+034.800

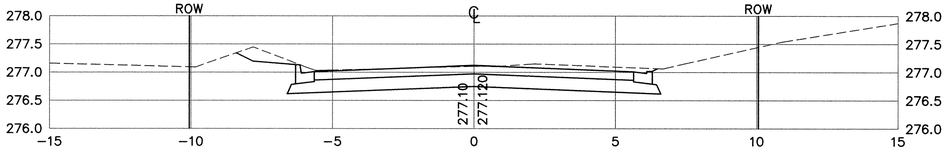

0+020

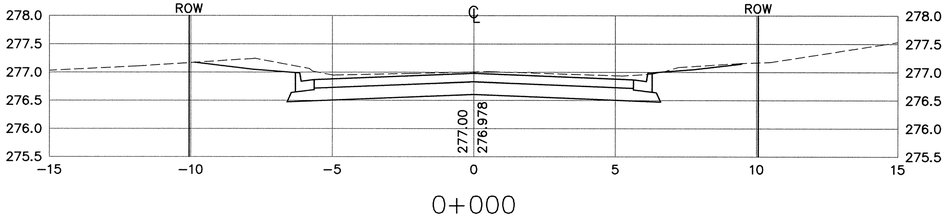

0+000

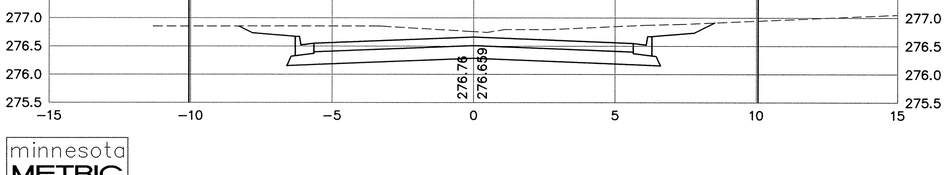

0+140

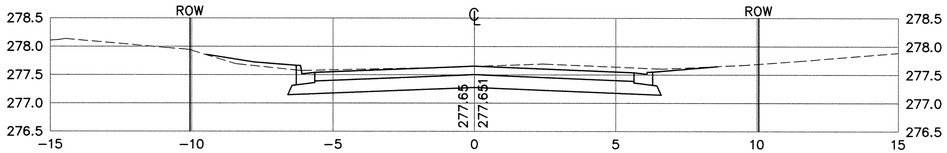

0+121.600

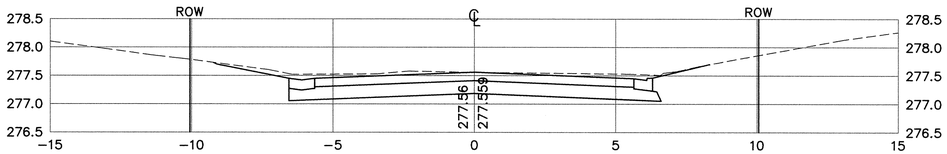

0+120

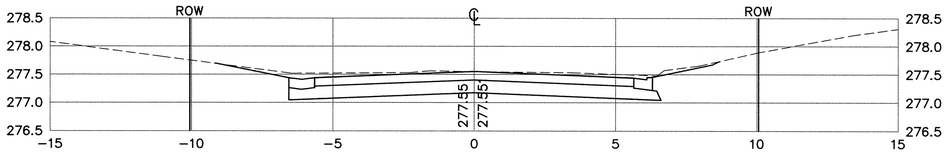

0+100

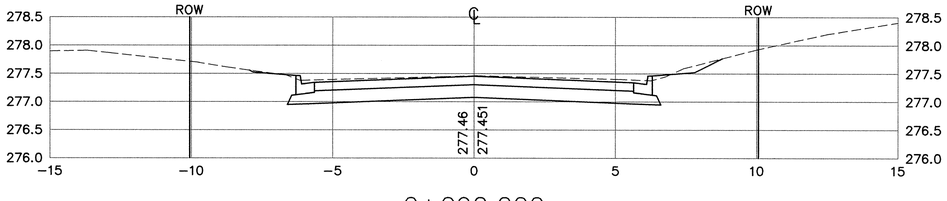

0+092.200

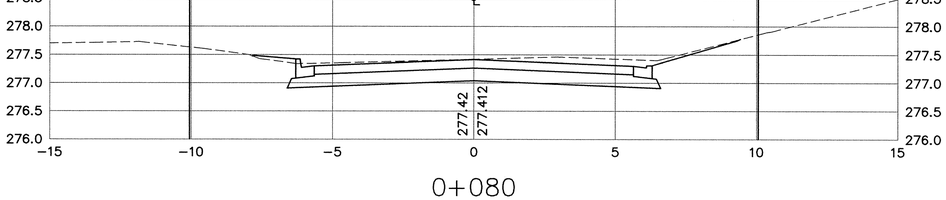

0+080

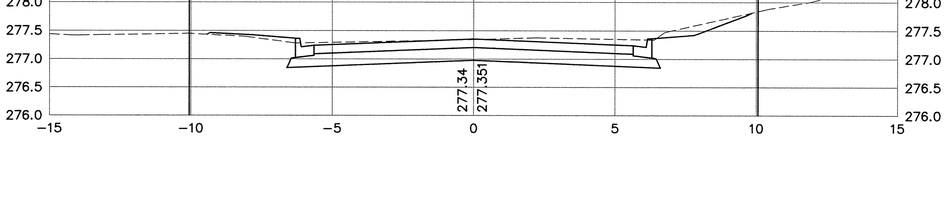

0 HORIZ (M) 5
1:100

0 VERT (M) 2
1:50

minnesota
METRIC

DESIGNED BY: AB JOB DATE: MARCH 1998
DRAWN BY: JOB NUMBER 800110J
APPROVED: CAD DATE:
CAD FILE: October 10, 1998 7:46:52 a.m. 800110J\Dwgs\BALDWIN\X03.DWG

I HEREBY CERTIFY THAT THIS PLAN, SPECIFICATION, OR REPORT WAS PREPARED BY ME OR UNDER MY DIRECT SUPERVISION AND THAT I AM A DULY REGISTERED PROFESSIONAL ENGINEER UNDER THE LAWS OF THE STATE OF MINNESOTA.

DATE 10/15/98 REG.NO. 15316

NO.	DATE	BY	REVISION DESCRIPTION

Howard R. Green Company
CONSULTING ENGINEERS
1326 ENERGY PARK DRIVE
ST. PAUL, MINNESOTA 55108
(612) 644-4389

CITY OF ELK RIVER
EASTERN AREA
PHASE I IMPROVEMENTS

STREET AND UTILITY IMPROVEMENTS
CROSS SECTIONS
BALDWIN AVENUE 0+000 TO 0+140

SHEET NO.
C2-2X