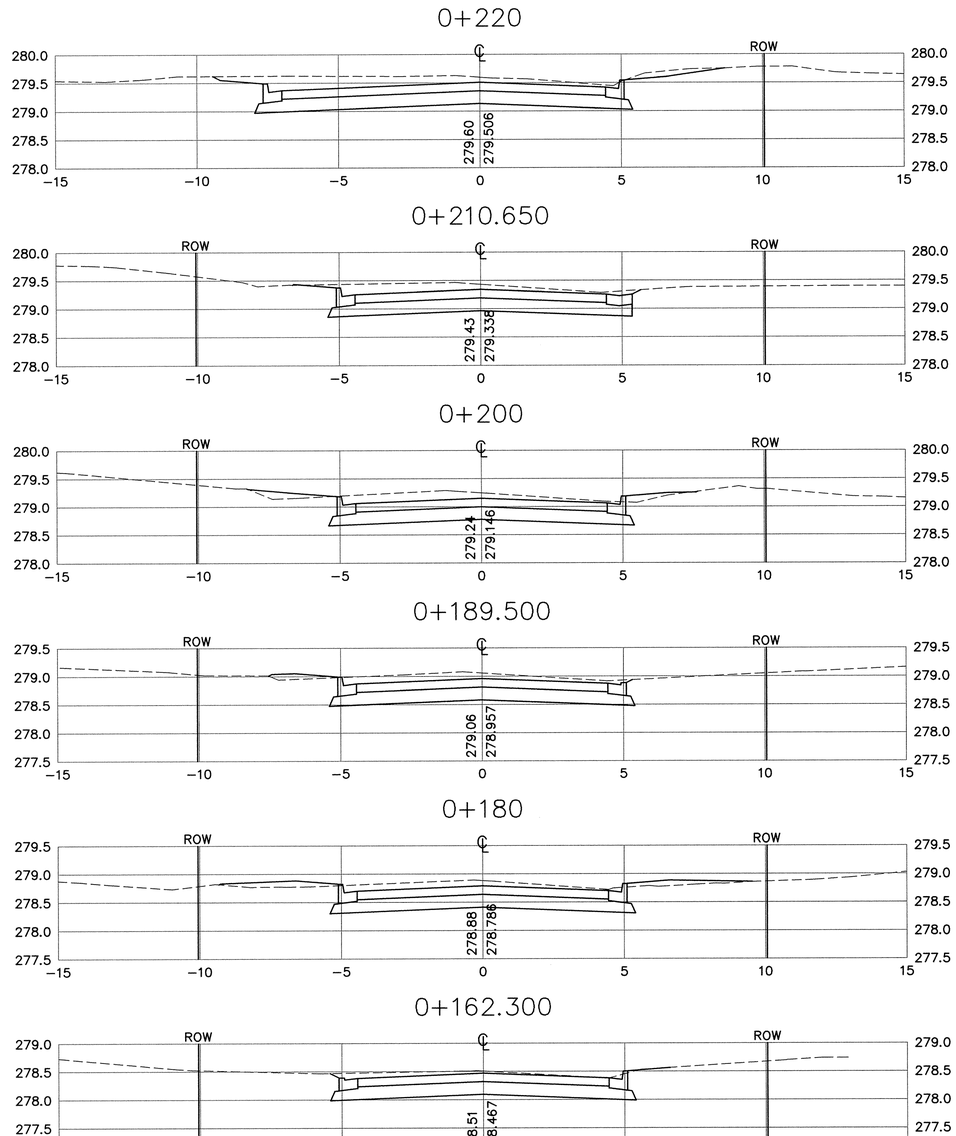

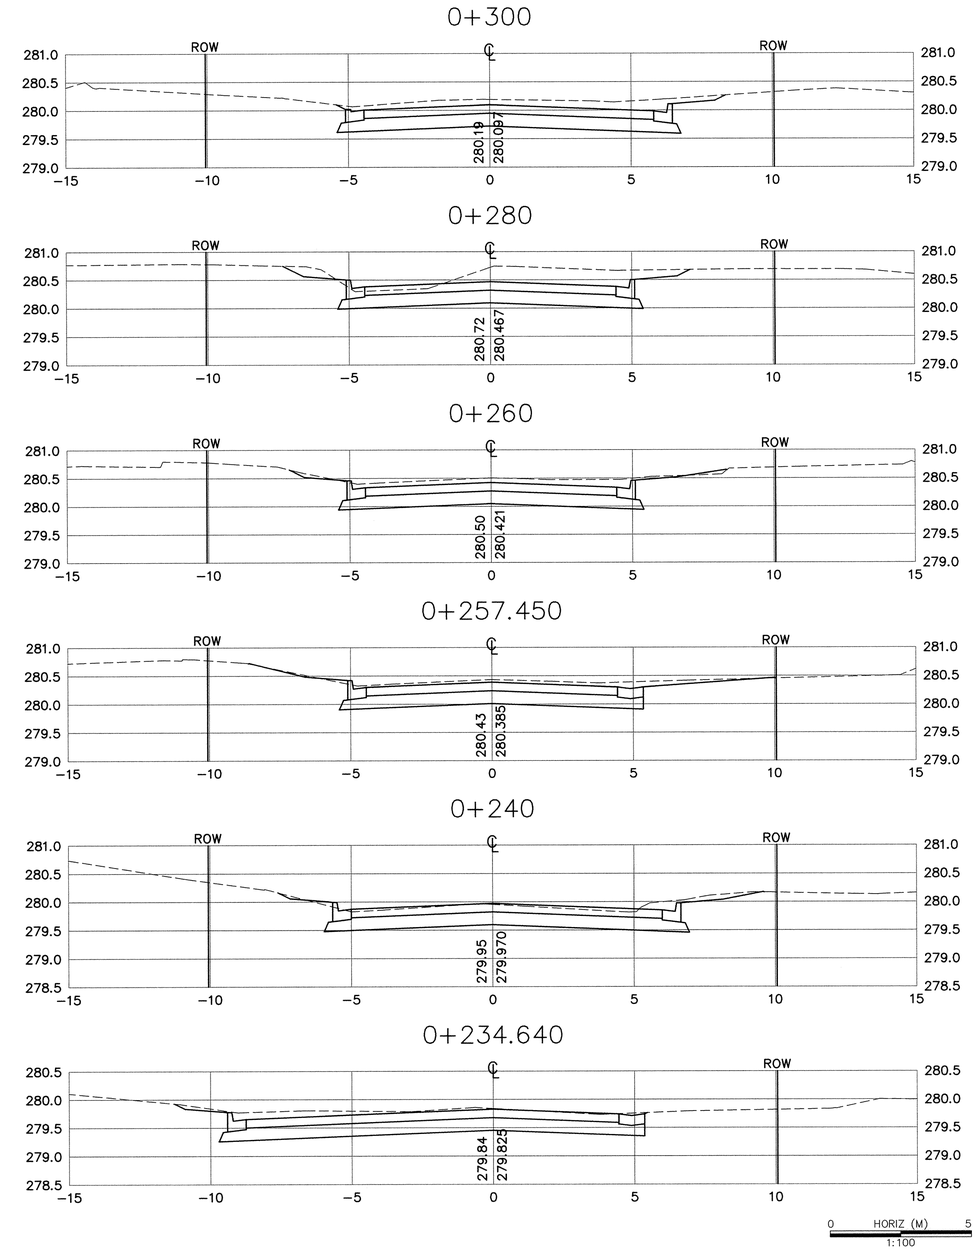

minnesota METRIC

DESIGNED BY: AB JOB DATE: MARCH 1998
DRAWN BY: [signature] JOB NUMBER 800110J
APPROVED: CAD DATE:
CAD FILE: October 10, 1998 7:45:07 a.m. 800110j\Dwgs\BALDWIN\X01.DWG

I HEREBY CERTIFY THAT THIS PLAN, SPECIFICATION, OR REPORT WAS PREPARED BY ME OR UNDER MY DIRECT SUPERVISION AND THAT I AM A DULY REGISTERED PROFESSIONAL ENGINEER UNDER THE LAWS OF THE STATE OF MINNESOTA.

DATE 10/15/98 REG.NO. 15316

NO.	DATE	BY	REVISION DESCRIPTION

Howard R. Green Company
CONSULTING ENGINEERS
1326 ENERGY PARK DRIVE
ST. PAUL, MINNESOTA 55108
(612) 644-4389

CITY OF ELK RIVER
EASTERN AREA
PHASE I IMPROVEMENTS

STREET AND UTILITY IMPROVEMENTS
CROSS SECTIONS
5TH STREET 0+182.3 TO 0+300

SHEET NO.
C2-5X

DRAWING NUMBER
DRAWING NUMBER
DRAWING NUMBER
DRAWING NUMBER
EASTE1.98
109