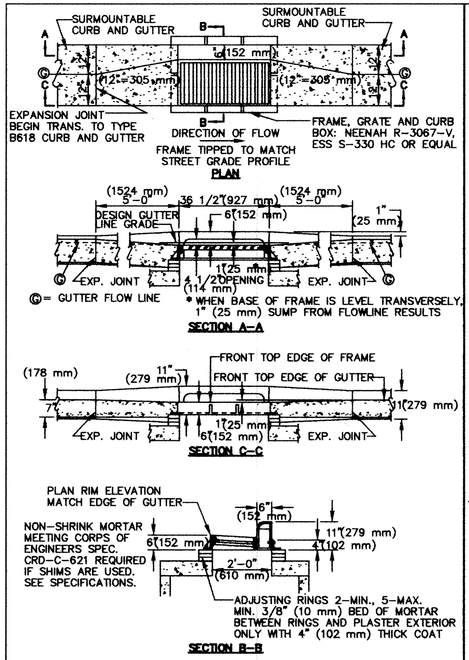

CATCH BASIN FRAME PLACEMENT
SURMOUNTABLE CURB AND GUTTER

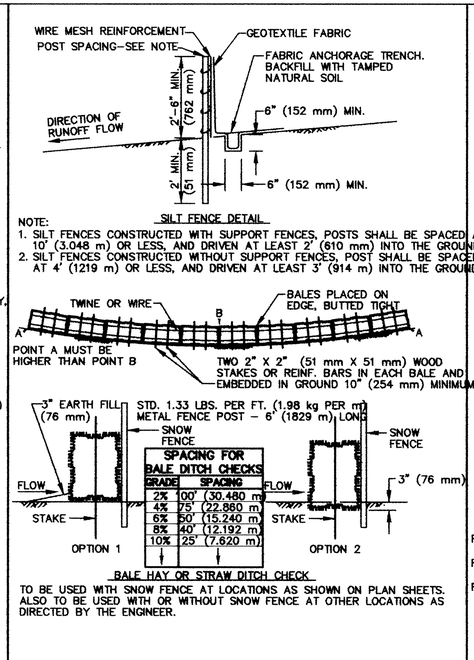

EROSION CONTROL DETAIL

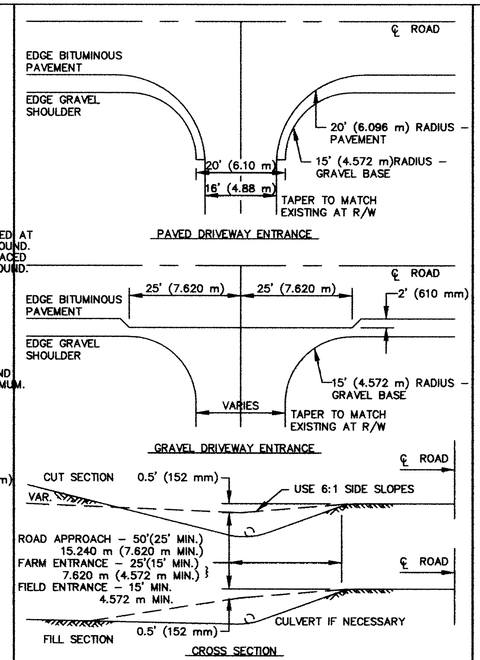

RURAL DRIVEWAY ENTRANCE

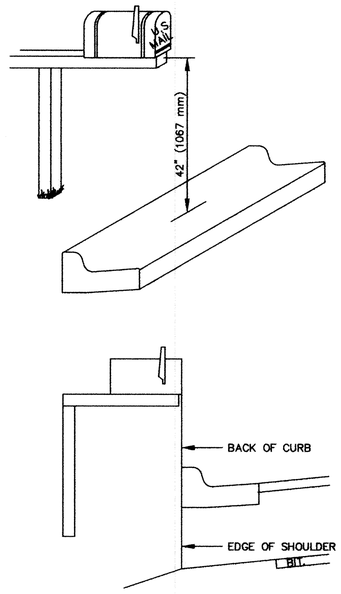

MAIL BOX

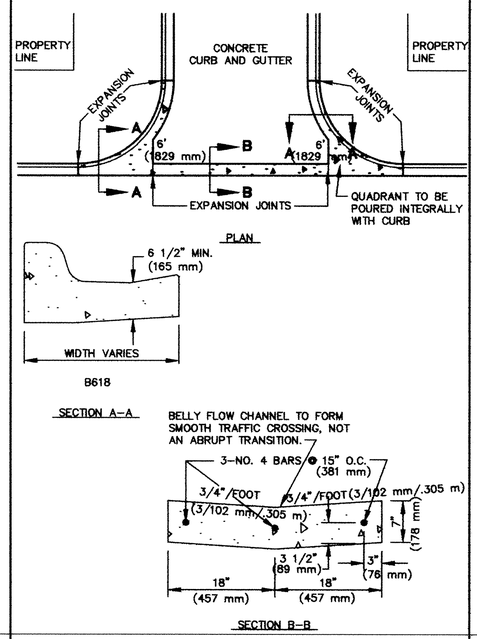

CONCRETE "V" GUTTER

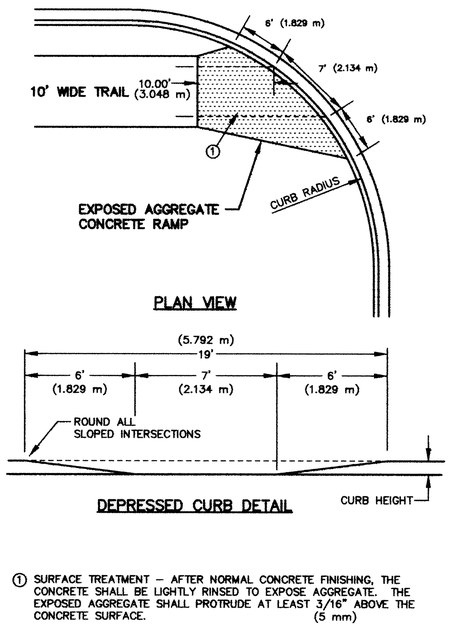

PEDESTRIAN CURB RAMPS FOR TRAILS

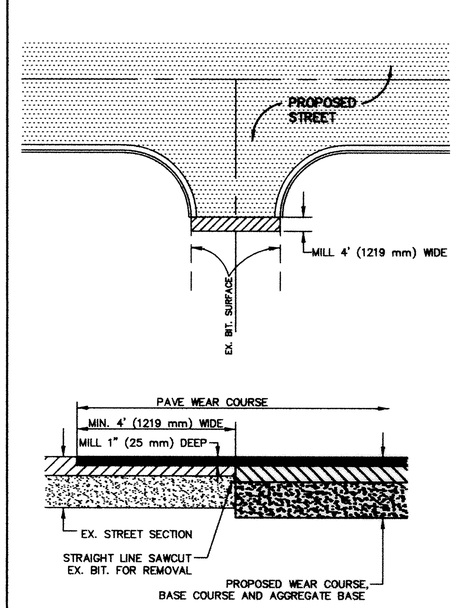

MATCH EXISTING BITUMINOUS SURFACE

DESIGNED BY: AB DRAWN BY: RKM
APPROVED: --- JOB NUMBER 800110J
CAD DATE: July 22, 1999 9:10:14 a.m.
CAD FILE: 800110T\MISC\STREET_DETAILS.DWG

I HEREBY CERTIFY THAT THIS PLAN, SPECIFICATION, OR REPORT WAS PREPARED BY ME OR UNDER MY DIRECT SUPERVISION AND THAT I AM A DULY REGISTERED PROFESSIONAL ENGINEER UNDER THE LAWS OF THE STATE OF MINNESOTA.

DATE 10/15/98 REG.NO. 15316

NO.	DATE	BY	REVISION DESCRIPTION

1326 ENERGY PARK DRIVE
ST. PAUL, MINNESOTA 55108
(612) 644-4389
Howard R. Green Company
CONSULTING ENGINEERS

STREET CONSTRUCTION DETAILS
SP 71-613-08, SP 204-020-03, SP 204-133-01, SP 204-132-03

SHEET NO.
G12

DRAWING NUMBER
EASTE 01
13
DRAWING NUMBER