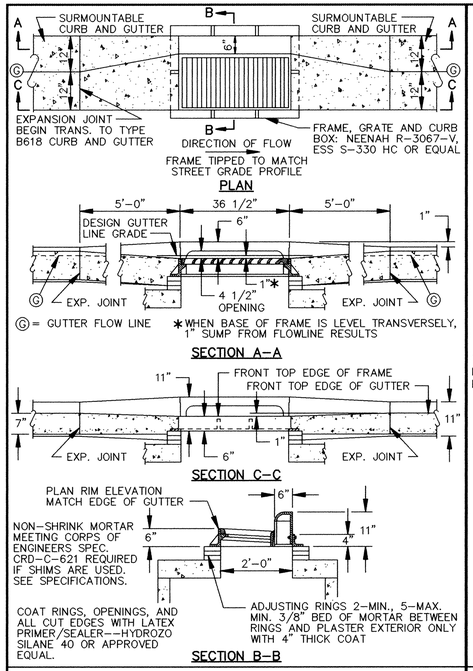

CATCH BASIN FRAME PLACEMENT
SURMOUNTABLE CURB AND GUTTER

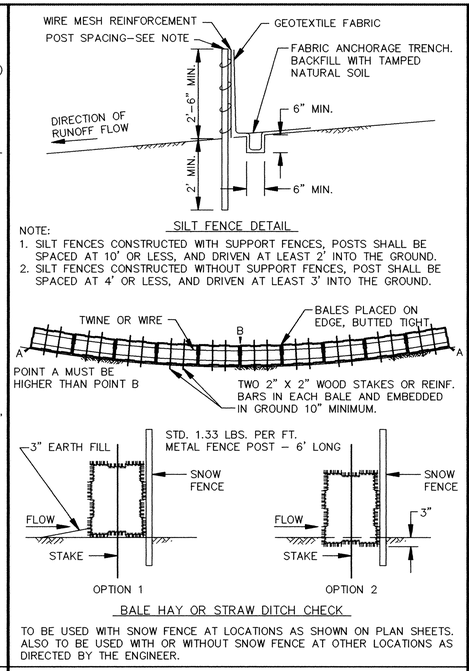

EROSION CONTROL DETAIL

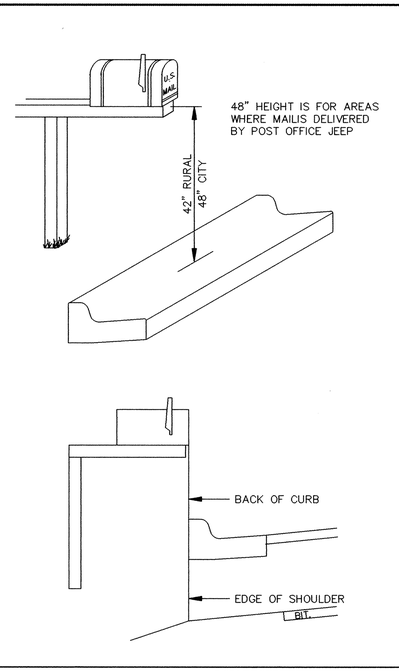

MAIL BOX

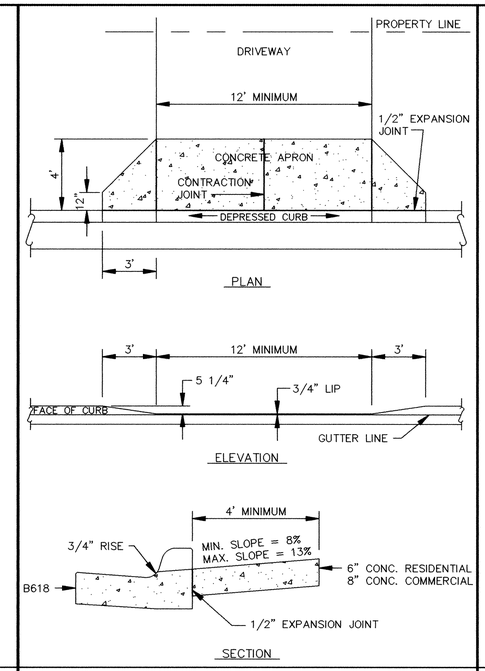

DEPRESSED CURB WITH DRIVEWAY APRON

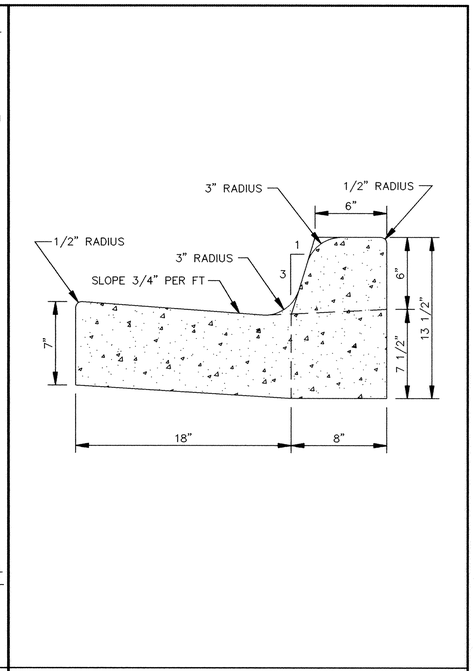

CONCRETE CURB AND GUTTER B618

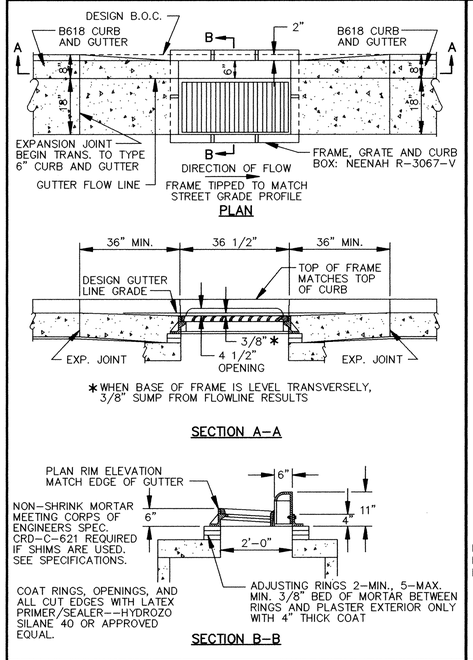

CATCH BASIN FRAME PLACEMENT
B618 CURB AND GUTTER

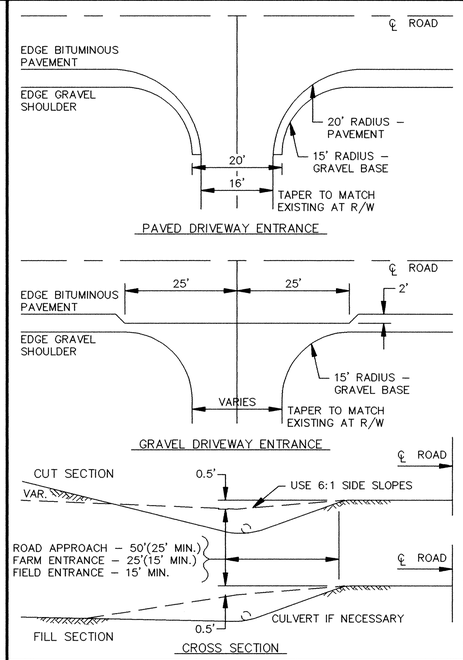

RURAL DRIVEWAY ENTRANCE

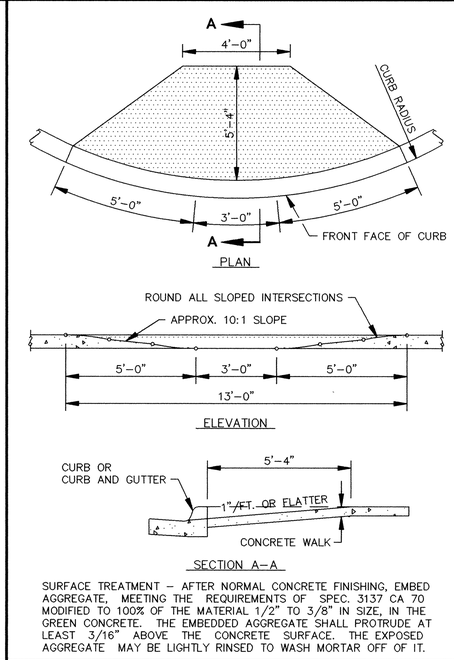

PEDESTRIAN CURB RAMPS

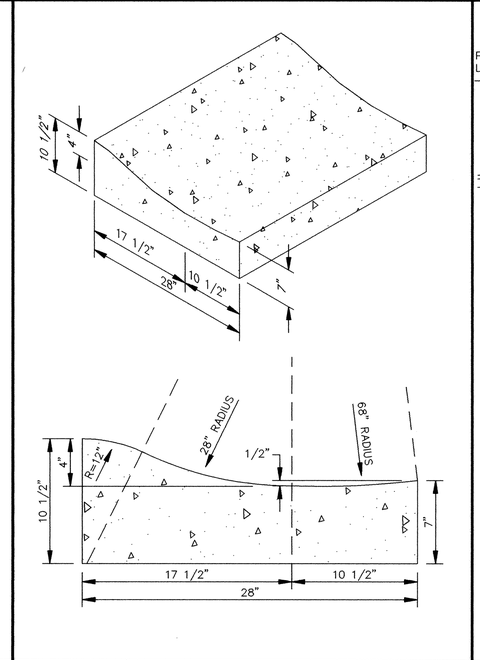

SURMOUNTABLE CONCRETE CURB AND GUTTER

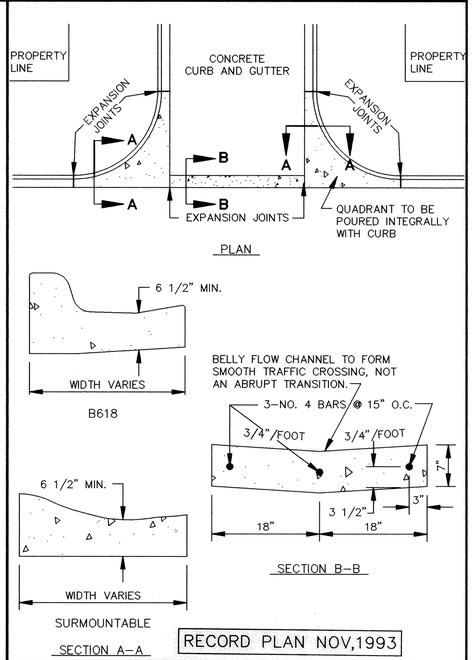

CONCRETE "V" GUTTER

ER164-03

I HEREBY CERTIFY THAT THIS PLAN, SPECIFICATION, OR REPORT WAS PREPARED BY ME OR UNDER MY DIRECT SUPERVISION AND THAT I AM A DULY REGISTERED PROFESSIONAL ENGINEER UNDER THE LAWS OF THE STATE OF MINNESOTA.
DATE 6/9/93 REG.NO. 19130

Maier Stewart & Associates Inc.
CONSULTING ENGINEERS
1959 SLOAN PLACE (612) 774-6021 ST. PAUL, MINNESOTA 55117
9800 SHELARD PARKWAY (612) 546-0432 MINNEAPOLIS, MINNESOTA 55441

REVISIONS	DATE	DESCRIPTION

DESIGNED SJM
CHECKED TJM
DRAWN CLS
GRAPHIC SCALE
HORIZ.
VERT.

CITY OF ELK RIVER
MISSISSIPPI OAKS, PHASE I
STREET CONSTRUCTION DETAILS

DATE JUNE 1993 | SHEET 15 OF 16 SHEETS | PROJECT NO. 230-164

DRAWING NUMBER
SAFCO PRODUCTS • NEW HOPE, MINNESOTA
REORDER BY PART NUMBER 6956

DRAWING NUMBER
SAFCO PRODUCTS • NEW HOPE, MINNESOTA
REORDER BY PART NUMBER 6956

DRAWING NUMBER
MISSI1.93
15
SAFCO PRODUCTS • NEW HOPE, MINNESOTA
REORDER BY PART NUMBER 6956