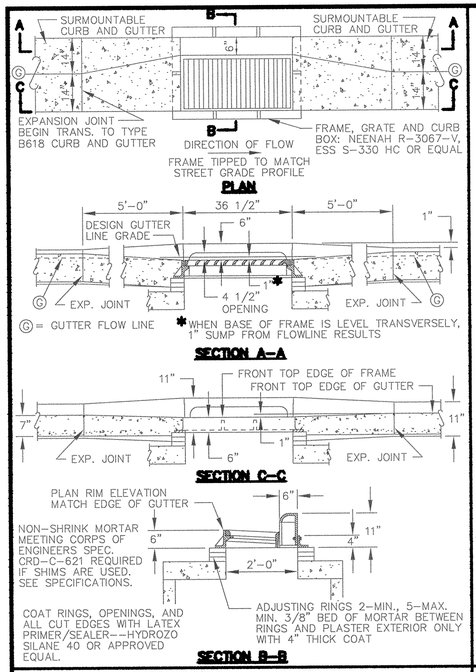

CATCH BASIN FRAME PLACEMENT SURMOUNTABLE CURB AND GUTTER

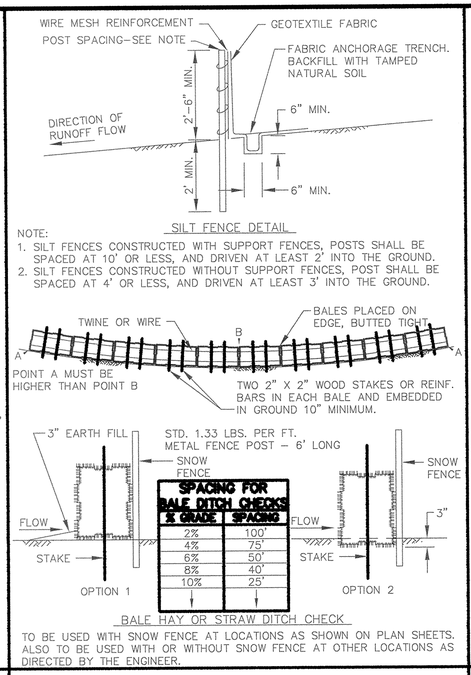

EROSION CONTROL DETAIL

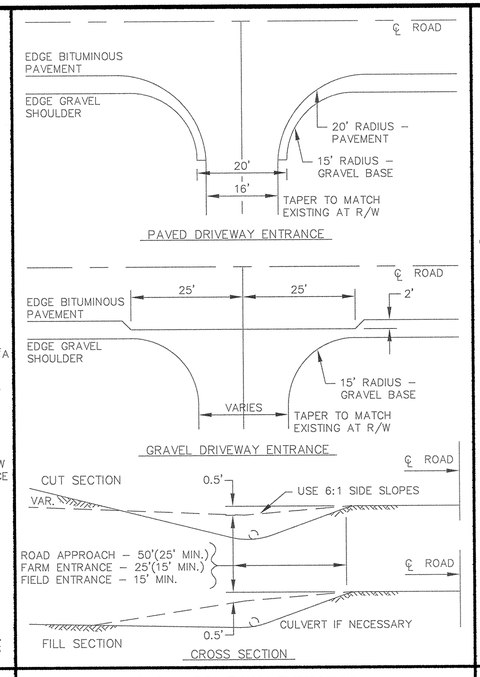

RURAL DRIVEWAY ENTRANCE

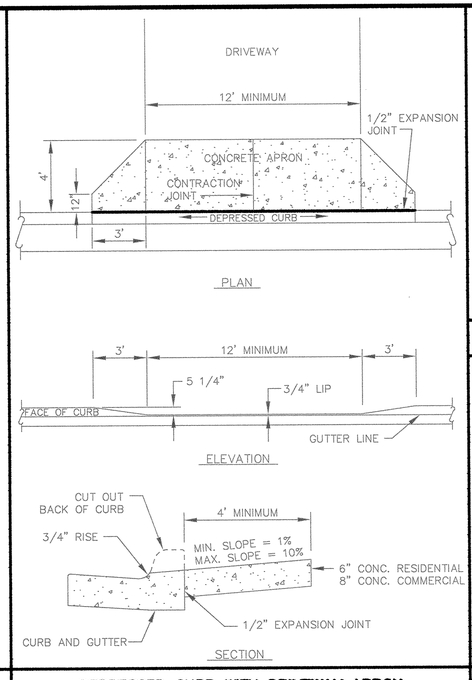

DEPRESSED CURB WITH DRIVEWAY APRON

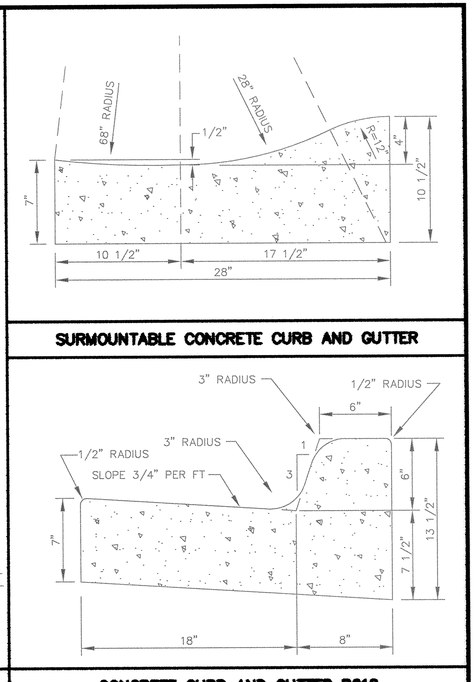

SURMOUNTABLE CONCRETE CURB AND GUTTER

CONCRETE CURB AND GUTTER B618

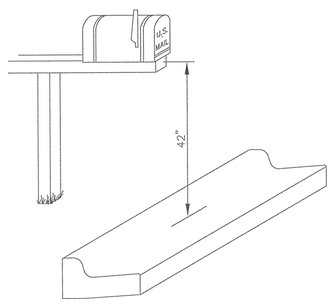

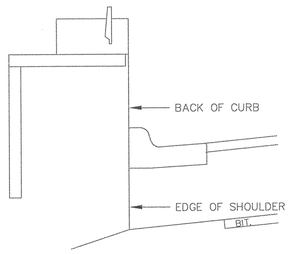

MAIL BOX

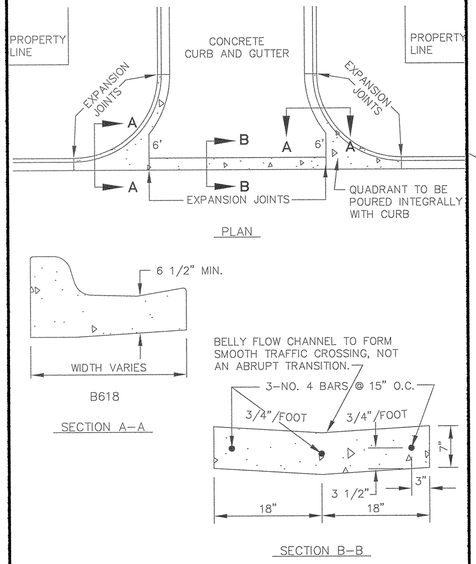

CONCRETE "V" GUTTER

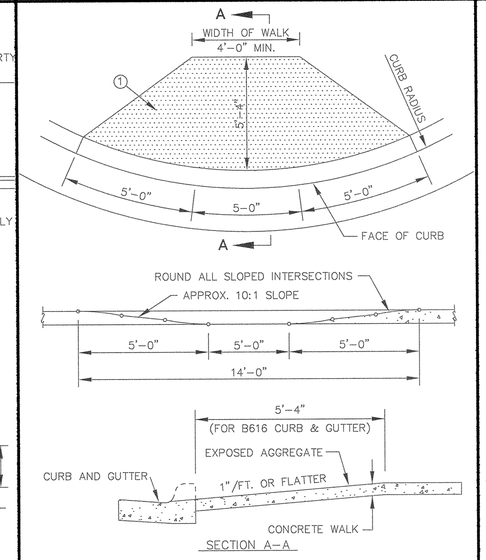

PEDESTRIAN CURB RAMPS FOR SIDEWALKS

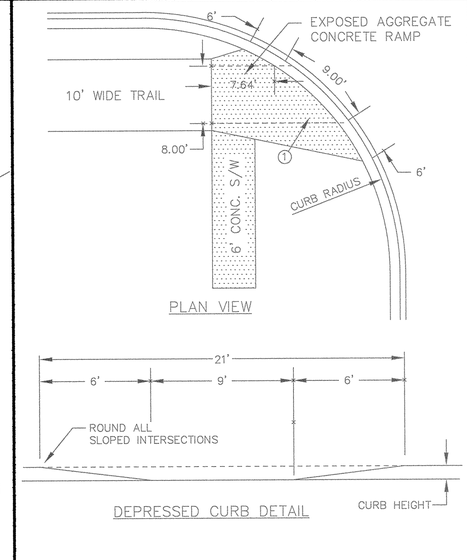

PEDESTRIAN CURB RAMPS FOR TRAILS

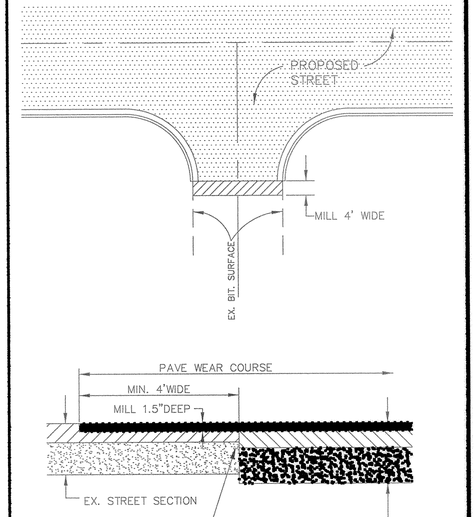

MATCH EXISTING BITUMINUOUS SURFACING

DESIGNED BY: _____ DRAWN BY: EY
APPROVED BY: _____ JOB NUMBER 815361J
CAD DATE: April 08, 2002 1:45:47 p.m.
CAD FILE: 815361J\dwg\815361-D3.DWG (EYOUNGQ)

I HEREBY CERTIFY THAT THIS PLAN, SPECIFICATION, OR REPORT WAS PREPARED BY ME OR UNDER MY DIRECT SUPERVISION AND THAT I AM A DULY LICENSED PROFESSIONAL ENGINEER UNDER THE LAWS OF THE STATE OF MINNESOTA.
SIGNATURE _____ DATE _____
PRINTED NAME TERRY J. MAURER LIC.NO. 15316

NO.	DATE	BY	REVISION DESCRIPTION

1326 ENERGY PARK DRIVE
ST. PAUL, MINNESOTA 55108
(612) 644-4389
Howard R. Green Company
CONSULTING ENGINEERS

PARK POINTE
CITY OF ELK RIVER

STREET DETAILS

SHEET NO. D3

DRAWING NUMBER PARKP.02 37

DRAWING NUMBER

DRAWING NUMBER

SPECIFICATIONS • NEW HOPE, MINNESOTA
RECORDED BY PARK NUMBER 15302
PRINTED ON PAPER CONTAINING 100% RECYCLED FIBER
PRINTED ON PAPER CONTAINING 100% RECYCLED FIBER
SPECIFICATIONS • NEW HOPE, MINNESOTA
RECORDED BY PARK NUMBER 15302
PRINTED ON PAPER CONTAINING 100% RECYCLED FIBER
PRINTED ON PAPER CONTAINING 100% RECYCLED FIBER