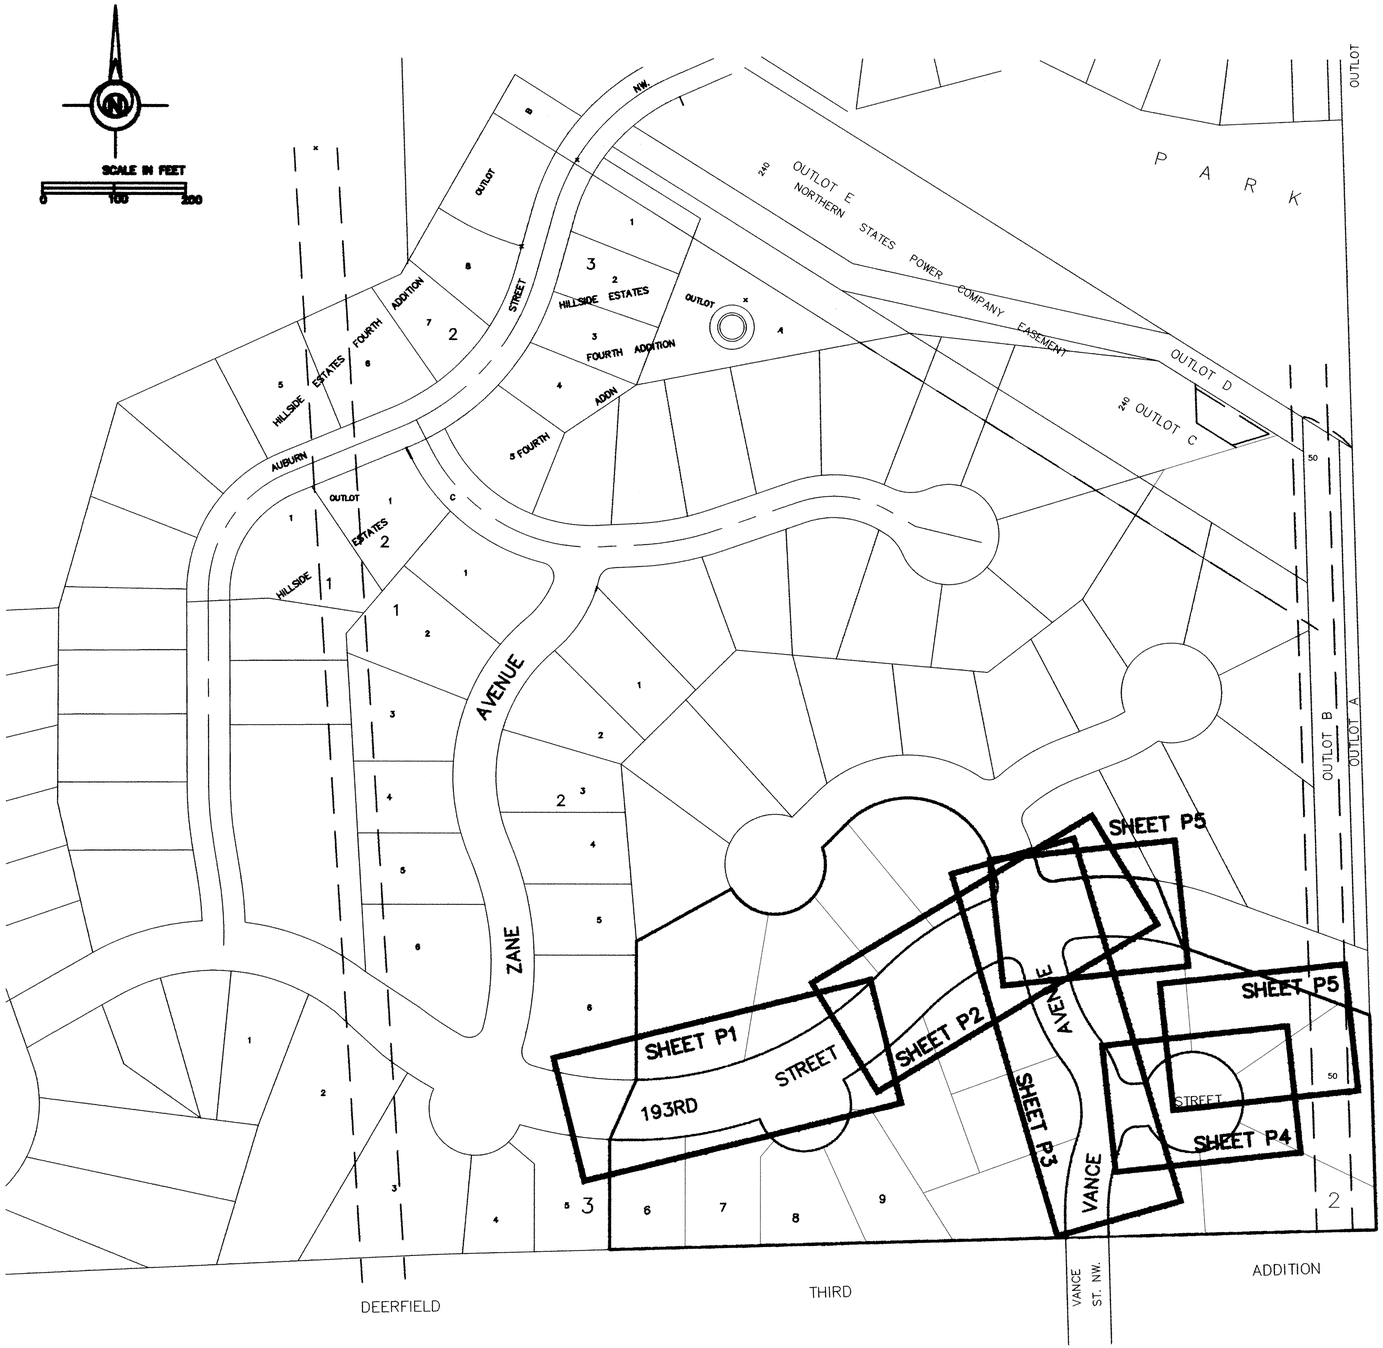

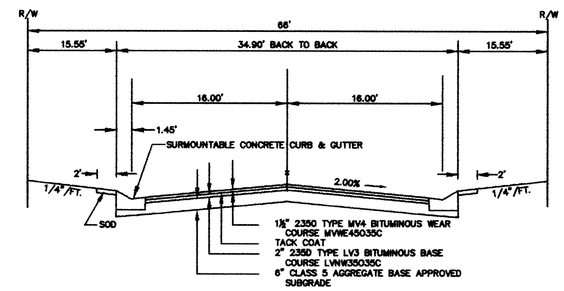

TYPICAL STREET SECTION

NOTE :
B618 CONCRETE CURB AND GUTTER SHALL BE PLACED AROUND RADII AND AT STORM SEWER STRUCTURES.

DESIGNED BY: –	DRAWN BY: EY
APPROVED BY: –	JOB NUMBER 804411J
CAD DATE: August 05, 2002 1:45:36 p.m.	
CAD FILE: 811385j\dwg\811385-L.DWG (EYOUNGQ)	

I HEREBY CERTIFY THAT THIS PLAN, SPECIFICATION, OR REPORT WAS PREPARED BY ME OR UNDER MY DIRECT SUPERVISION AND THAT I AM A DULY LICSENED PROFESSIONAL ENGINEER UNDER THE LAWS OF THE STATE OF MINNESOTA.

DATE XX/XX/2002

TERRY J. MAURER, P.E. LIC.NO. 15316

NO.	DATE	BY	REVISION DESCRIPTION

1326 ENERGY PARK DRIVE
ST. PAUL, MINNESOTA 55108
(651) 644-4389
Howard R Green Company
CONSULTING ENGINEERS

CITY OF ELK RIVER
THE WOODS OF HILLSIDE III
STREET AND UTILITY IMPROVEMENTS

SHEET INDEX, TYPICAL SECTION, NOTES

SHEET NO. 2 OF 10

DRAWING NUMBER

SAFCO PRODUCTS • NEW HOPE, MINNESOTA
REORDER BY PART NUMBER 6552

DRAWING NUMBER

SAFCO PRODUCTS • NEW HOPE, MINNESOTA
REORDER BY PART NUMBER 6552

DRAWING NUMBER

SAFCO PRODUCTS • NEW HOPE, MINNESOTA
REORDER BY PART NUMBER 6552

DRAWING NUMBER
WOODS3.02
2

SAFCO PRODUCTS • NEW HOPE, MINNESOTA
REORDER BY PART NUMBER 6552