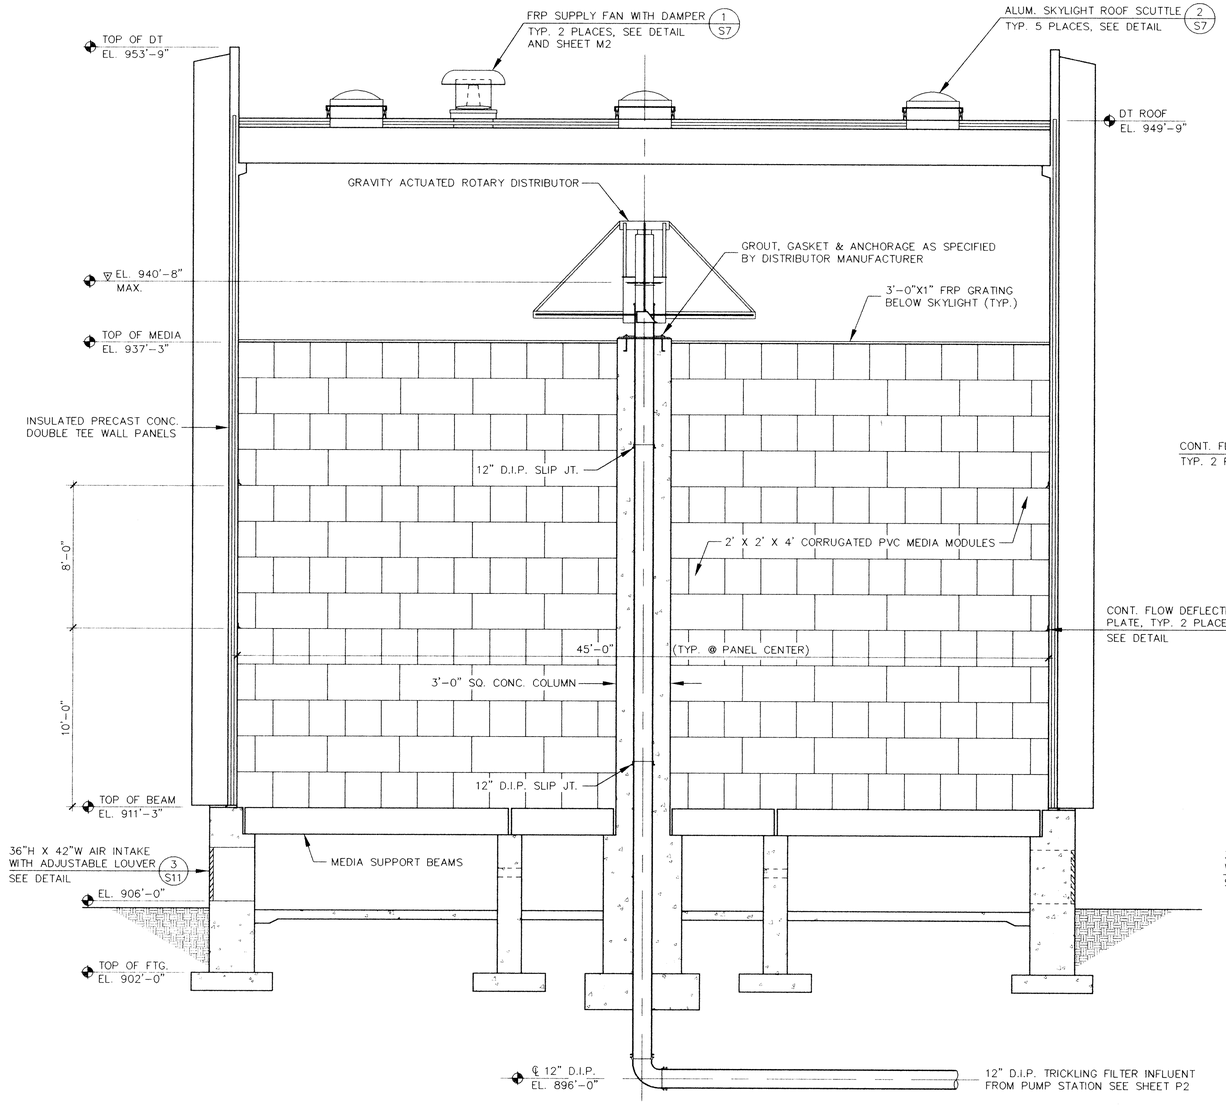

TRICKLING FILTER SECTION 1 P5

Scale: 1/4" = 1'-0"

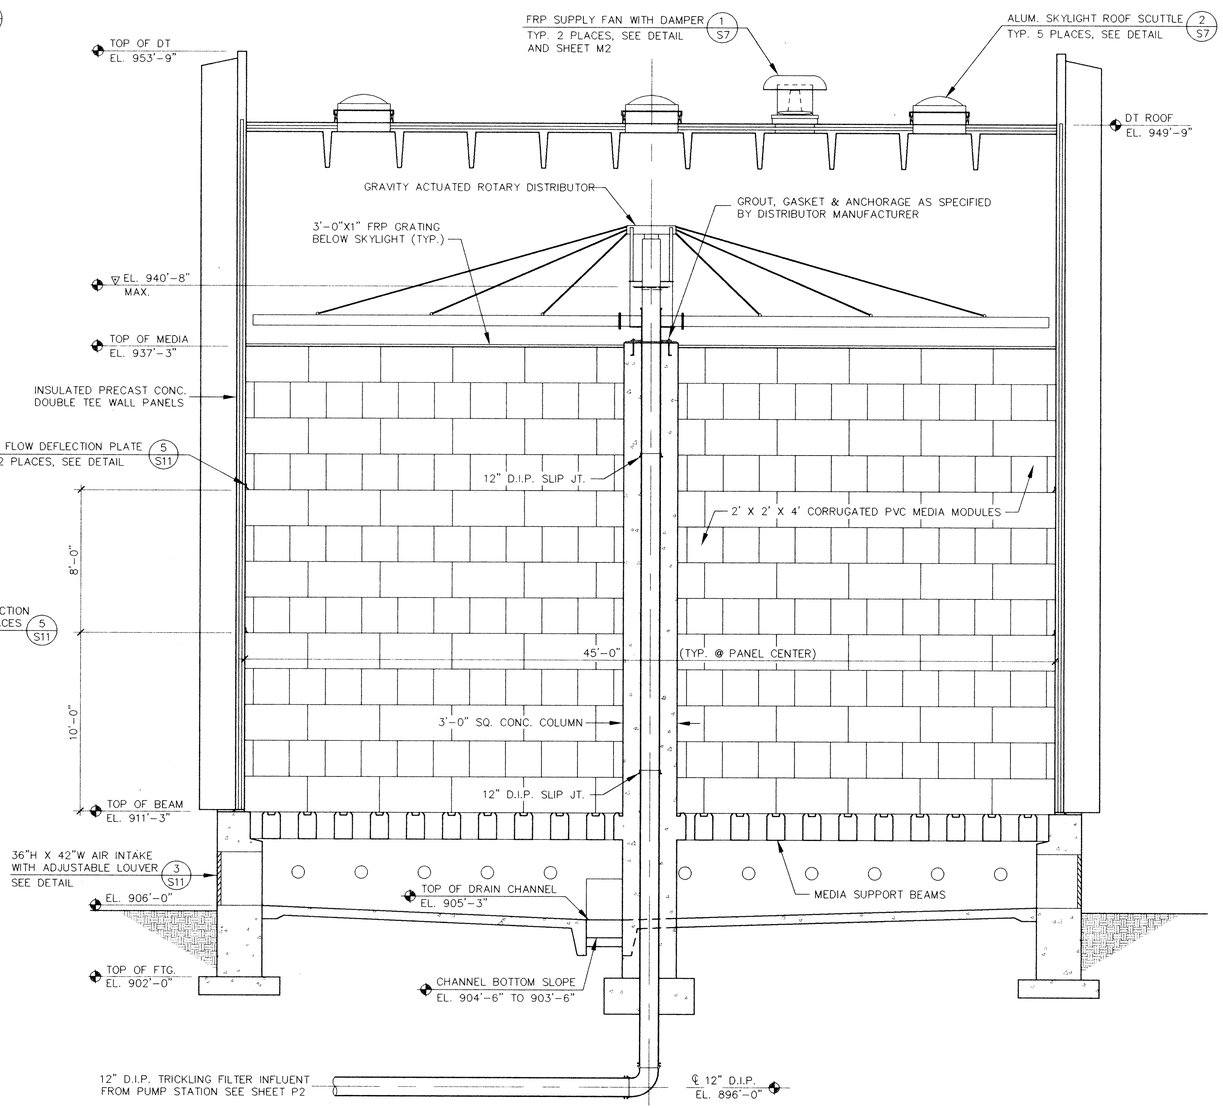

TRICKLING FILTER SECTION 2 P5

Scale: 1/4" = 1'-0"

NOTE:
ALL MECHANICAL JOINTS SHALL BE RESTRAINED BY JOINT TIES, RETAINER GLANDS OR APPROVED RESTRAINED JOINT PIPE.

I HEREBY CERTIFY THAT THIS PLAN, SPECIFICATION, OR REPORT WAS PREPARED BY ME OR UNDER MY DIRECT SUPERVISION AND THAT I AM A DULY REGISTERED PROFESSIONAL ENGINEER UNDER THE LAWS OF THE STATE OF MINNESOTA.
Bill Chard
DATE 3/2/94 REG.NO. 22610

MSA CONSULTING ENGINEERS
1326 ENERGY PARK DRIVE
ST. PAUL, MINNESOTA 55108
(612) 644-4389
9800 SHELARD PARKWAY
MINNEAPOLIS, MINNESOTA 55441
(612) 546-0432

REVISIONS

DATE	DESCRIPTION

DESIGNED BC GG
CHECKED TAR
DRAWN GG
GRAPHIC SCALE 0 HORIZ. 4 0 VERT. 4

CITY OF ELK RIVER
WASTEWATER TREATMENT FACILITIES
TRICKLING FILTER
PROCESS SECTIONS

P5

DATE DEC. 1993 | SHEET 25 OF 41 SHEETS | PROJECT NO. 230-151

ER151-13

Sat Feb 26 12:24:15 1994