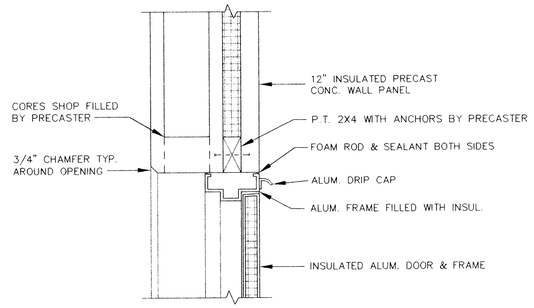

DOOR HEAD DETAIL

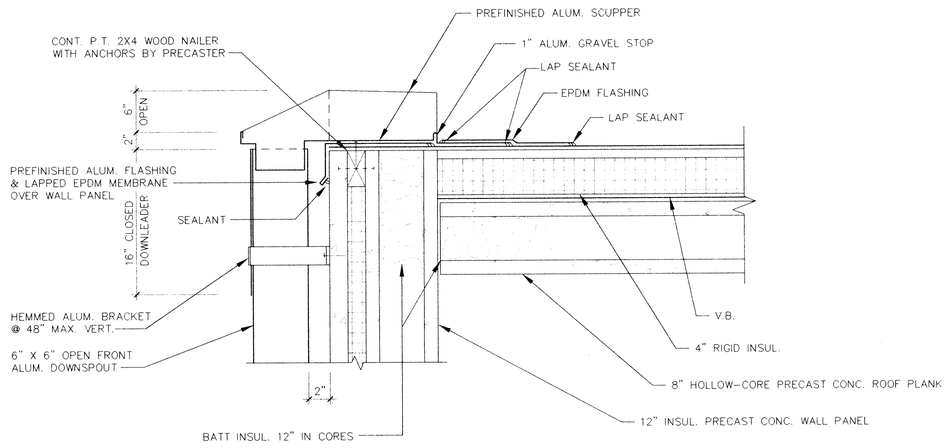

TYPICAL SCUPPER AND DOWNLEADER

Scale: 1 1/2" = 1'-0"

2 / A3

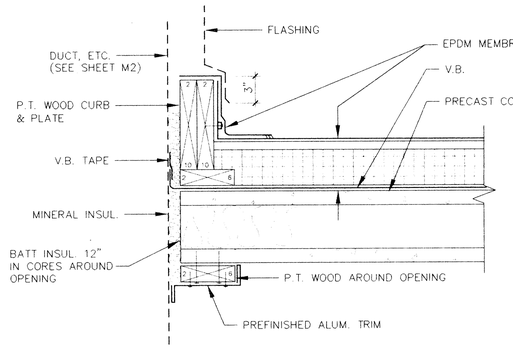

TYPICAL ROOF CURB DETAIL

Scale: 1 1/2" = 1'-0"

3 / A3

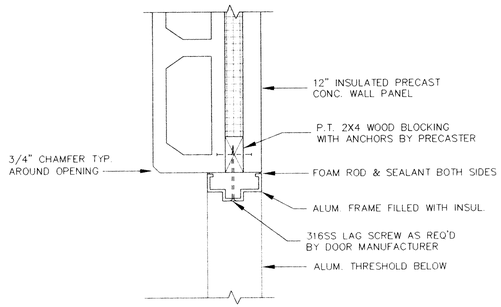

DOOR JAMB DETAIL

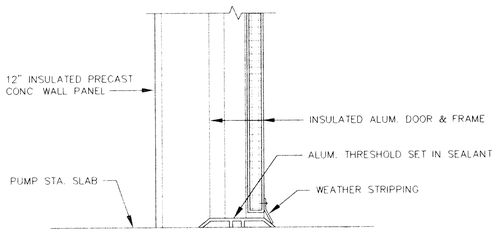

DOOR THRESHOLD DETAIL

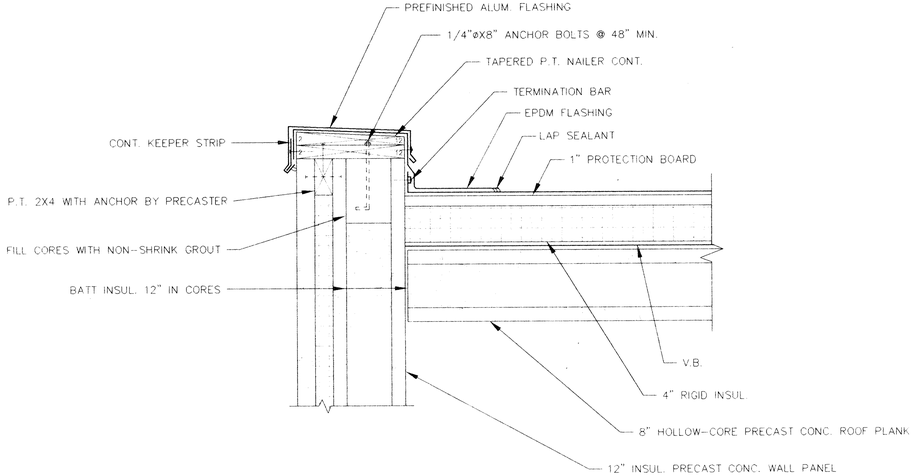

TYPICAL WALL SECTION

Scale: 1 1/2" = 1'-0"

4 / A3

TRICKLING FILTER PUMP STATION DOOR DETAILS

Scale: 1 1/2" = 1'-0"

1 / A3

I HEREBY CERTIFY THAT THIS PLAN, SPECIFICATION, OR REPORT WAS PREPARED BY ME OR UNDER MY DIRECT SUPERVISION, AND THAT I AM A DULY REGISTERED PROFESSIONAL ENGINEER UNDER THE LAWS OF THE STATE OF MINNESOTA.
Bill Craig
DATE 3/2/94 REG. NO. 22610

MSA CONSULTING ENGINEERS
1300 ENERGY PARK DRIVE
ST. PAUL, MINNESOTA 55108
(612) 641-1450
2800 SHELARD PARKWAY
MINNEAPOLIS, MINNESOTA 55441
(612) 546-0931

NO.	DATE	DESCRIPTION

DESIGNED GG
CHECKED GLB
DRAWN GG
GRAPHIC SCALE
0 HORZ. 0.67
0 VERT. 0.67

CITY OF ELK RIVER
WASTEWATER TREATMENT FACILITIES
TRICKLING FILTER PUMP STATION
MISC. ARCHITECTURAL DETAILS

DATE DEC. 1993 SHEET 7 OF 41 SHEETS PROJECT NO. 230-151

A3

ER151-22

Sat Feb 26 10:35:06 1994