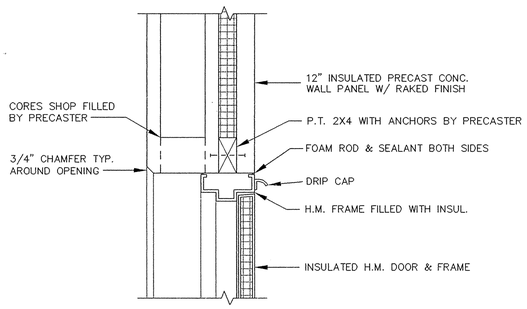

DOOR HEAD DETAIL

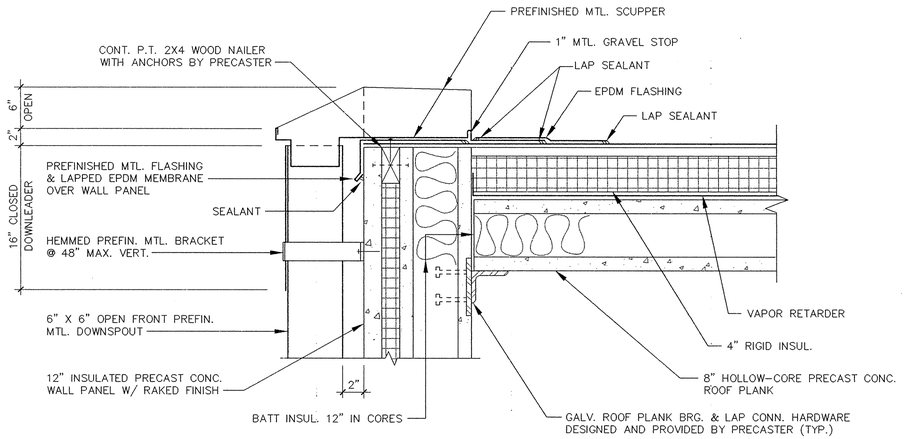

TYPICAL SCUPPER AND DOWNLEADER

Scale: 1 1/2" = 1'-0"

2 / A14

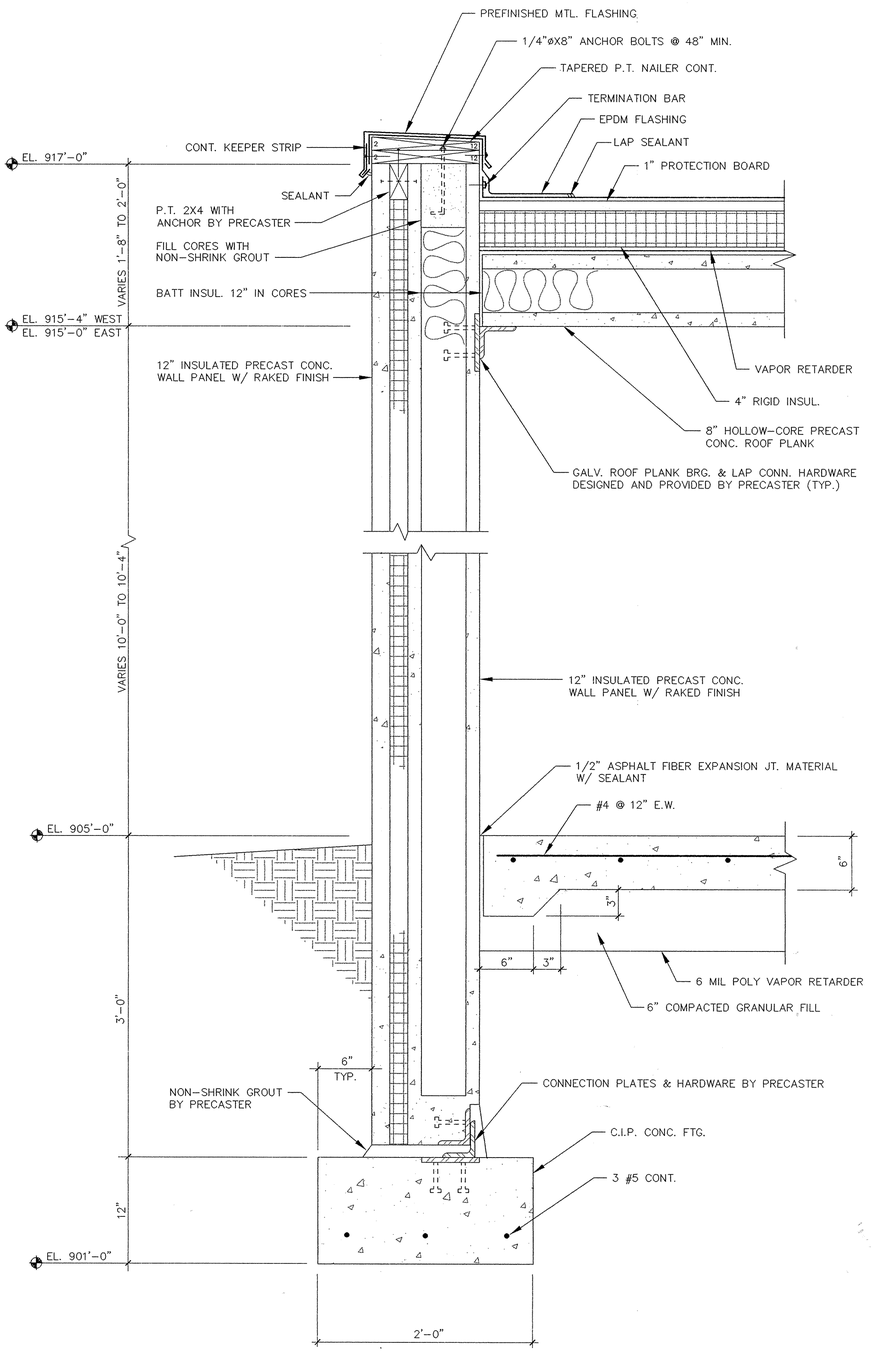

TYPICAL WALL SECTION

Scale: 1 1/2" = 1'-0"

4 / A14

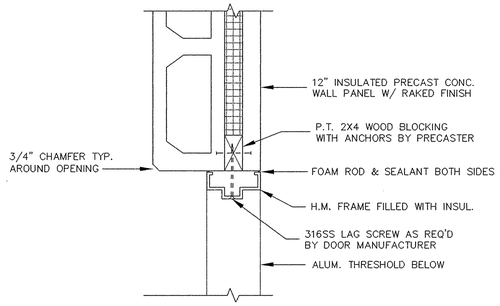

DOOR JAMB DETAIL

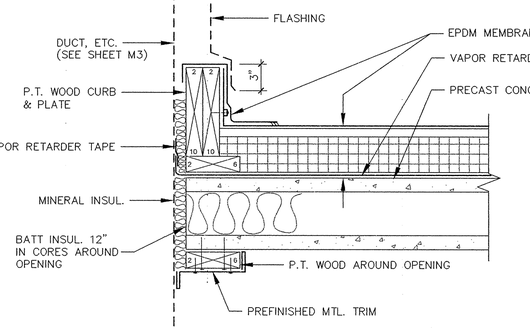

TYPICAL ROOF CURB DETAIL

Scale: 1 1/2" = 1'-0"

3 / A14

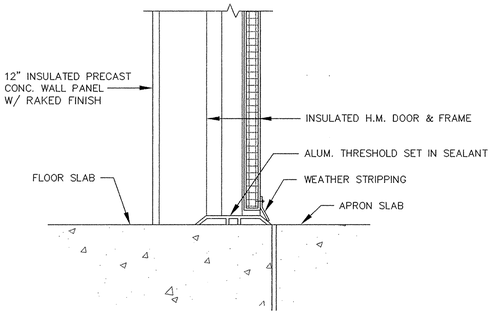

DOOR THRESHOLD DETAIL

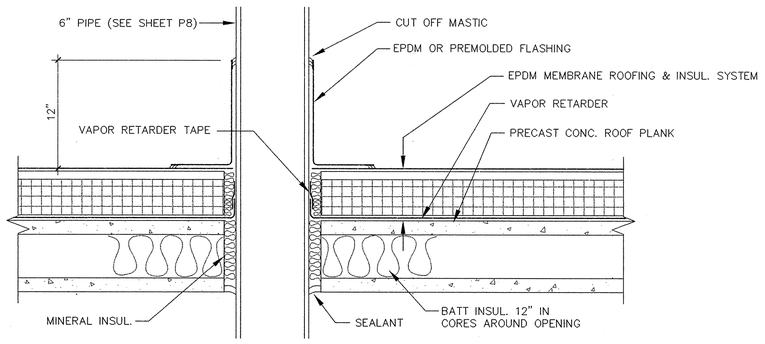

TYPICAL ROOF PENETRATION DETAIL

Scale: 1 1/2" = 1'-0"

5 / A14

TYPICAL DOOR DETAILS

Scale: 1 1/2" = 1'-0"

1 / A14

I HEREBY CERTIFY THAT THIS PLAN, SPECIFICATION, OR REPORT WAS PREPARED BY ME OR UNDER MY DIRECT SUPERVISION AND THAT I AM A DULY REGISTERED PROFESSIONAL ENGINEER UNDER THE LAWS OF THE STATE OF MINNESOTA.

DATE 11/13/95 REG.NO. 22222

MSA CONSULTING ENGINEERS
1326 ENERGY PARK DRIVE
ST. PAUL, MINNESOTA 55108
(612) 644-4389
9800 SHELARD PARKWAY
MINNEAPOLIS, MINNESOTA 55441
(612) 546-0432

REVISIONS	DATE	DESCRIPTION

DESIGNED GG
CHECKED GLB
DRAWN GG
GRAPHIC SCALE
0 HORIZ. 0.67
0 VERT. 0.67

CITY OF ELK RIVER
WASTEWATER TREATMENT FACILITY UPGRADE
BLOWER BUILDING
MISC. ARCHITECTURAL DETAILS

A14

DATE OCT. 1995 | SHEET 20 OF 112 SHEETS | PROJECT NO. 230-151

ER151-50

REORDER BY PART NUMBER 6552