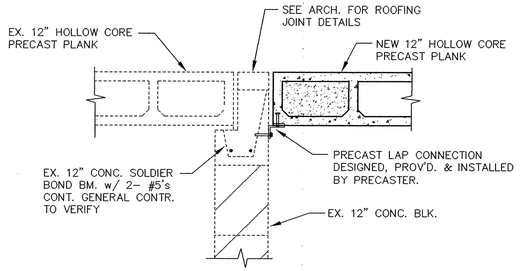

TYP. EXIST. NON-BEARING MASONRY WALL DETAIL (1/S31)

Scale: 3/4" = 1'–0"

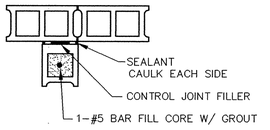

WALL INTERSECTION CONTROL JOINT

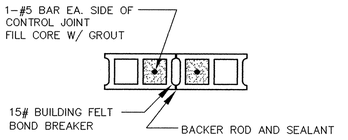

EXTERIOR WALL CONTROL JOINT

MASONRY EXT. / INT. WALL CONTROL JOINT DETAIL (4/S31)

Scale: 3/4" = 1'–0"

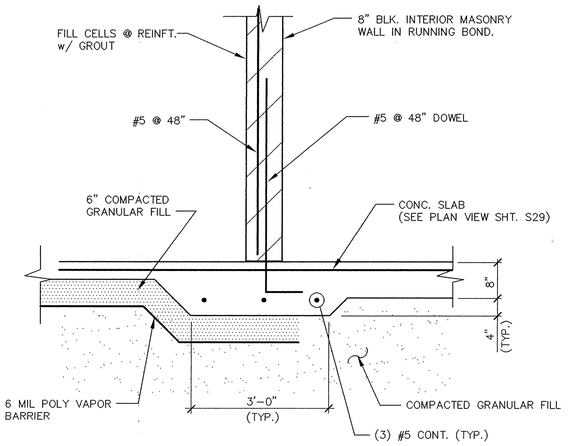

SECTION (8/S31)

Scale: 3/4" = 1'–0"

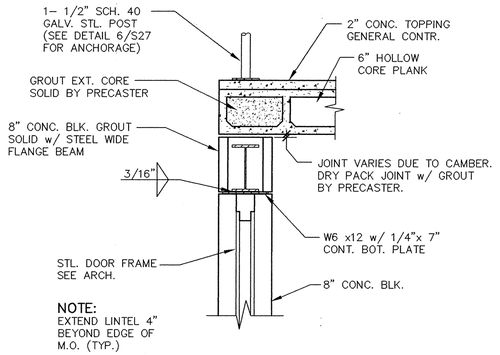

NON-BEARING MASONRY WALL AND LINTEL DETAIL (2/S31)

Scale: 3/4" = 1'–0"

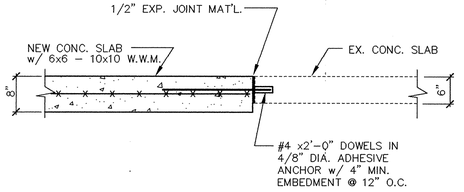

CONC. FLOOR SLAB CONNECTION (5/S31)

Scale: 3/4" = 1'–0"

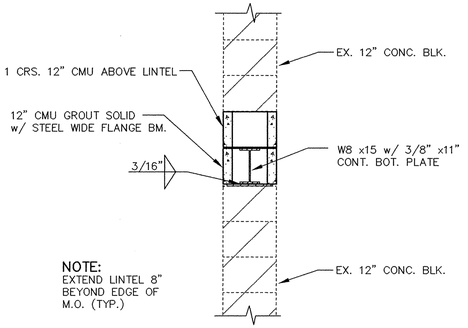

LINTEL DETAIL (3/S31)

Scale: 3/4" = 1'–0"

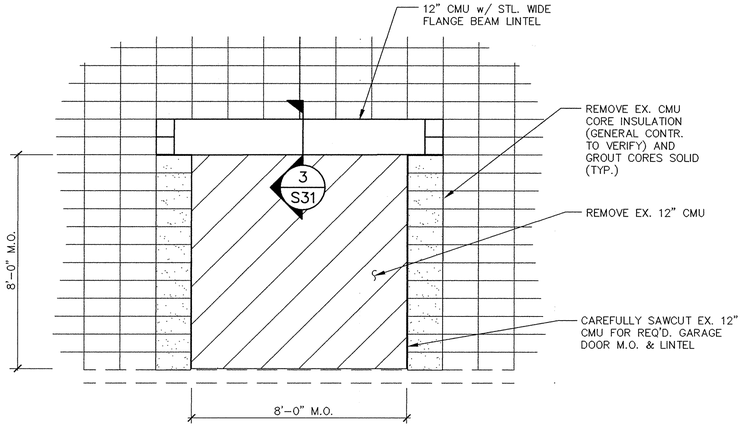

EXIST. EAST WALL MODIFICATION (6/S31)

Scale: 3/8" = 1'–0"

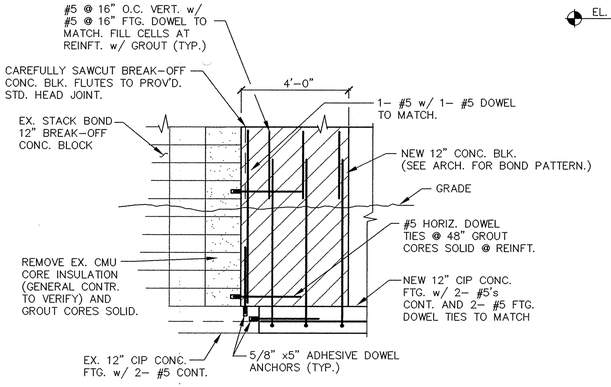

TYP. BUILDING CONNECTION DETAIL (7/S31)

Scale: 3/8" = 1'–0"

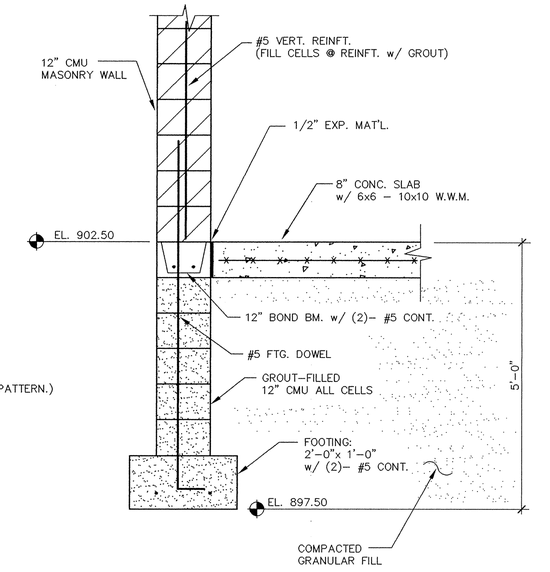

SECTION (9/S31)

Scale: 3/4" = 1'–0"

I HEREBY CERTIFY THAT THIS PLAN, SPECIFICATION, OR REPORT WAS PREPARED BY ME OR UNDER MY DIRECT SUPERVISION AND THAT I AM A DULY REGISTERED PROFESSIONAL ENGINEER UNDER THE LAWS OF THE STATE OF MINNESOTA.

DATE 11/8/95 REG.NO. 22222

MSA CONSULTING ENGINEERS
1326 ENERGY PARK DRIVE
ST. PAUL, MINNESOTA 55108
(612) 644–4389
9800 SHELARD PARKWAY
MINNEAPOLIS, MINNESOTA 55441
(612) 546–0432

REVISIONS	DATE	DESCRIPTION

DESIGNED DLC
CHECKED LJL
DRAWN T.B.
GRAPHIC SCALE 0 HORIZ. 2.67 0 VERT. 2.67

CITY OF ELK RIVER
WASTEWATER TREATMENT FACILITY UPGRADE
MAIN BUILDING
DETAILS, SECTIONS & ELEVATIONS

S31

DATE OCT. 1995 | SHEET 51 OF 112 SHEETS | PROJECT NO. 230–151

151–MB3

RECIPIENT BY PART NUMBER ©2002 ... Tue Oct 3 11:04:54 1995